LOCALITY MAP
NTS

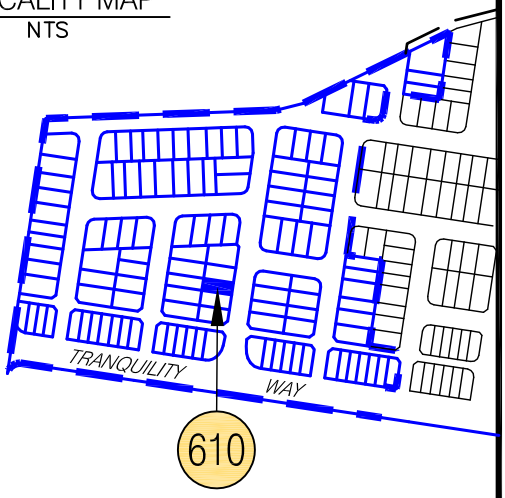

NOTES:

- Areas and Dimensions are subject to survey plan registration.
- Proposed contours, Fill & Final surface level information is as specified on Preliminary Design information prepared by Calibre Consulting Engineers (File: Release 3a design tin.12daz) received on 14/07/2017.
- Proposed Wall Details are as specified on Preliminary Design information prepared by Urbis.
- The compaction of the fill will be done in accordance with Australian Standard AS3798-2007 *Guidelines on earthworks for commercial and residential developments* to Level 1 inspection and testing and the frequency of field density testing will be in accordance with Table 8.1 of AS3798-2007.
- Levels shown are referenced to the Australian Height Datum (AHD).
- This plan was prepared to satisfy Section 11 of the Land Sales Act 1984.
- Builders should not build off the design levels shown; a site survey is required.
- These notes are an integral part of this plan.

LEGEND

- Proposed Lot
- Proposed Easement
- Depth of Fill 0.0m-0.5m
- Depth of Fill 0.5m-1.0m
- Depth of Fill 1.0m-1.5m
- Depth of Fill 1.5m-2.0m
- Depth of Fill 2.0m-2.5m
- Depth of Fill 2.5m-3.0m
- PS X·XX — Proposed Surface Levels
- Proposed Batter
- Proposed Terrace/Mailbox Walls 1.5m High
- Proposed Terrace Frontage Walls 0.6m High
- Terrace Fence/Edge/Planting Zone
- 3·0 — Final Surface Contour (0.2m interval)

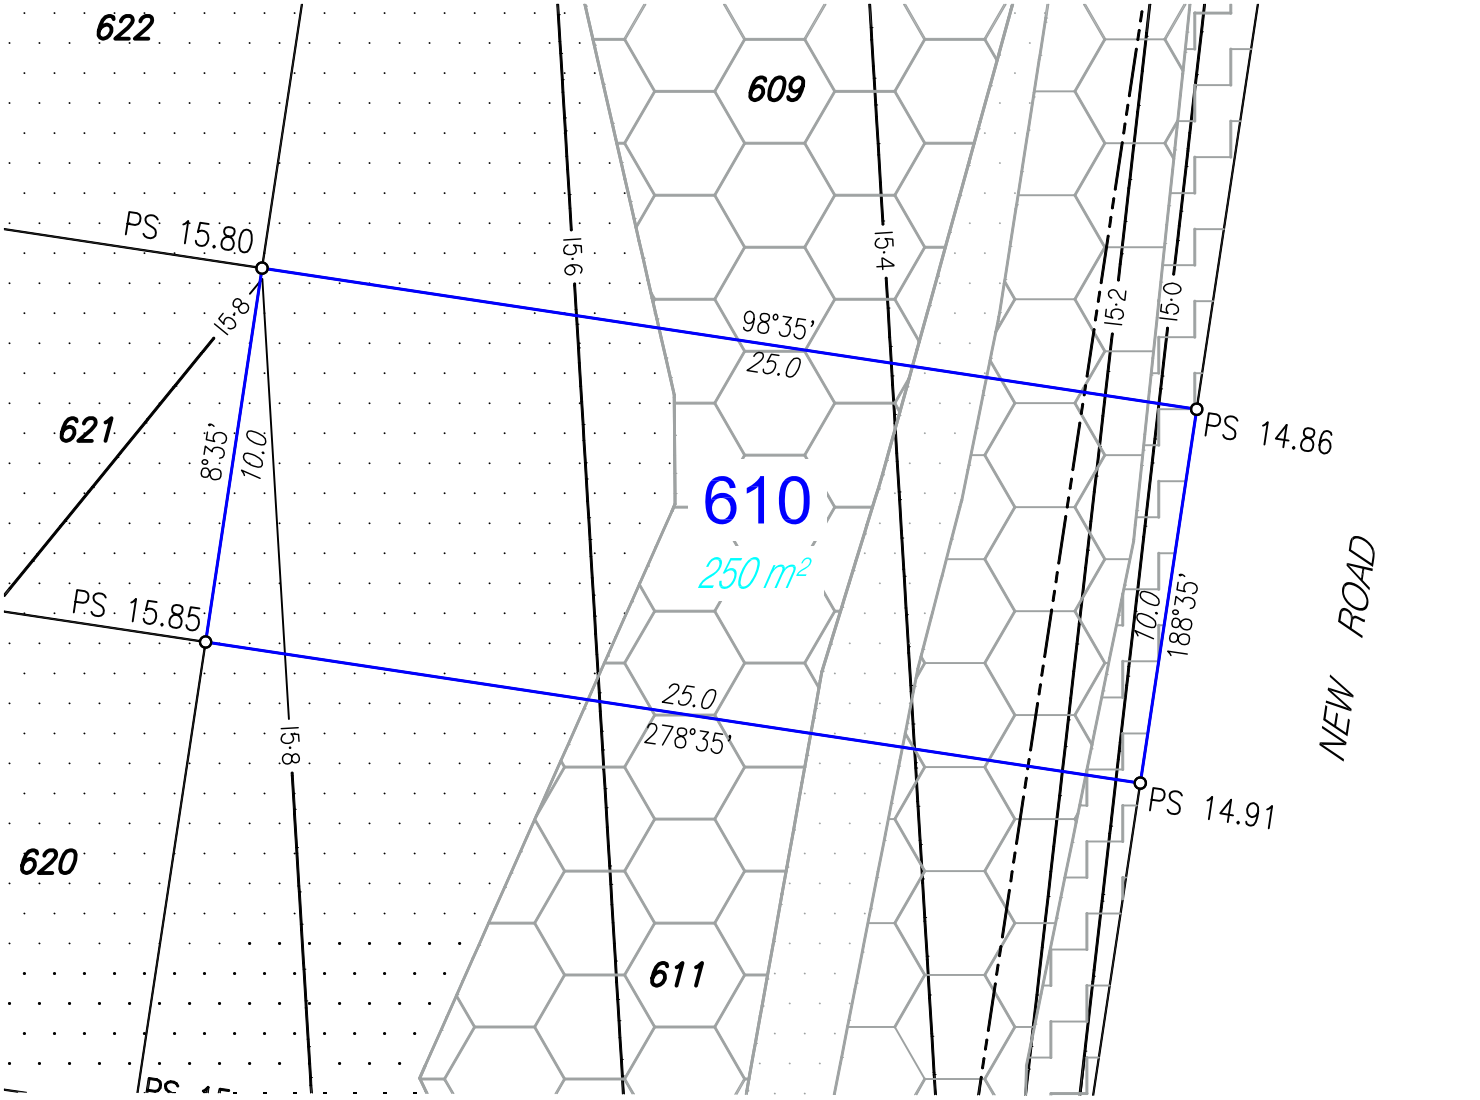

Disclosure Plan

For Proposed Lot 610
Harmony - Release 3A
Currently Described as Part of Lot 1 on SP294848 & Part of Lot 9002 on SP290978
Locality: Palmview
Local Gov: S.C.R.C.

(to be shown on SP299776)

©COPYRIGHT PROTECTS THIS PLAN
Unauthorised reproduction or amendment not permitted. Please contact the author.

RPS Australia East Pty Ltd
ACN 140 292 762
ABN 44 140 292 762
1 Innovation Parkway, Birtinya
(PO BOX 6149) Meridan Plains, Qld, 4551
T 07 5436 7888
F 07 5493 6630
W www.rpsgroup.com.au

0 2 4 6 8 10
metres
SCALE 1:200 IS APPLICABLE ONLY TO THE ORIGINAL SHEET SIZE. (A4)

NORTH

Drawn: MDB	Date: 24/07/2017
Dwg No: 107461-55.dwg	
Cadastral Surveyor : (Authorised Delegate)	
Amended: 18/09/2017	
Plan No: 107461-55 L610	Rev : A

LOCALITY MAP
NTS

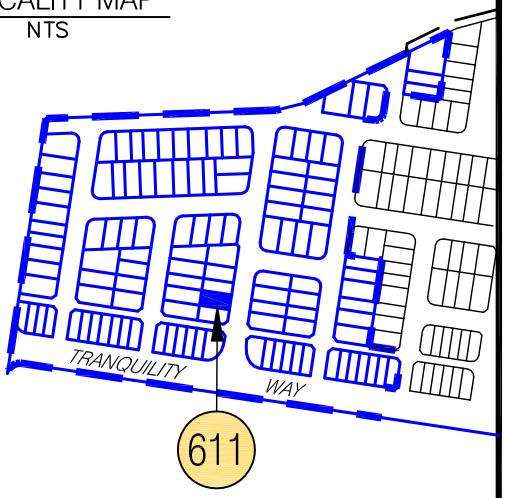

NOTES:

- Areas and Dimensions are subject to survey plan registration.
- Proposed contours, Fill & Final surface level information is as specified on Preliminary Design information prepared by Calibre Consulting Engineers (File: Release 3a design tin.12daz) received on 14/07/2017.
- Proposed Wall Details are as specified on Preliminary Design information prepared by Urbis.
- The compaction of the fill will be done in accordance with Australian Standard AS3798-2007 *Guidelines on earthworks for commercial and residential developments* to Level 1 inspection and testing and the frequency of field density testing will be in accordance with Table 8.1 of AS3798-2007.
- Levels shown are referenced to the Australian Height Datum (AHD).
- This plan was prepared to satisfy Section 11 of the Land Sales Act 1984.
- Builders should not build off the design levels shown; a site survey is required.
- These notes are an integral part of this plan.

LEGEND

- Proposed Lot
- Proposed Easement
- Depth of Fill 0.0m-0.5m
- Depth of Fill 0.5m-1.0m
- Depth of Fill 1.0m-1.5m
- Depth of Fill 1.5m-2.0m
- Depth of Fill 2.0m-2.5m
- Depth of Fill 2.5m-3.0m
- PS X·XX — Proposed Surface Levels
- Proposed Batter
- Proposed Terrace/Mailbox Walls 1.5m High
- Proposed Terrace Frontage Walls 0.6m High
- Terrace Fence/Edge/Planting Zone
- 3.0 — Final Surface Contour (0.2m interval)

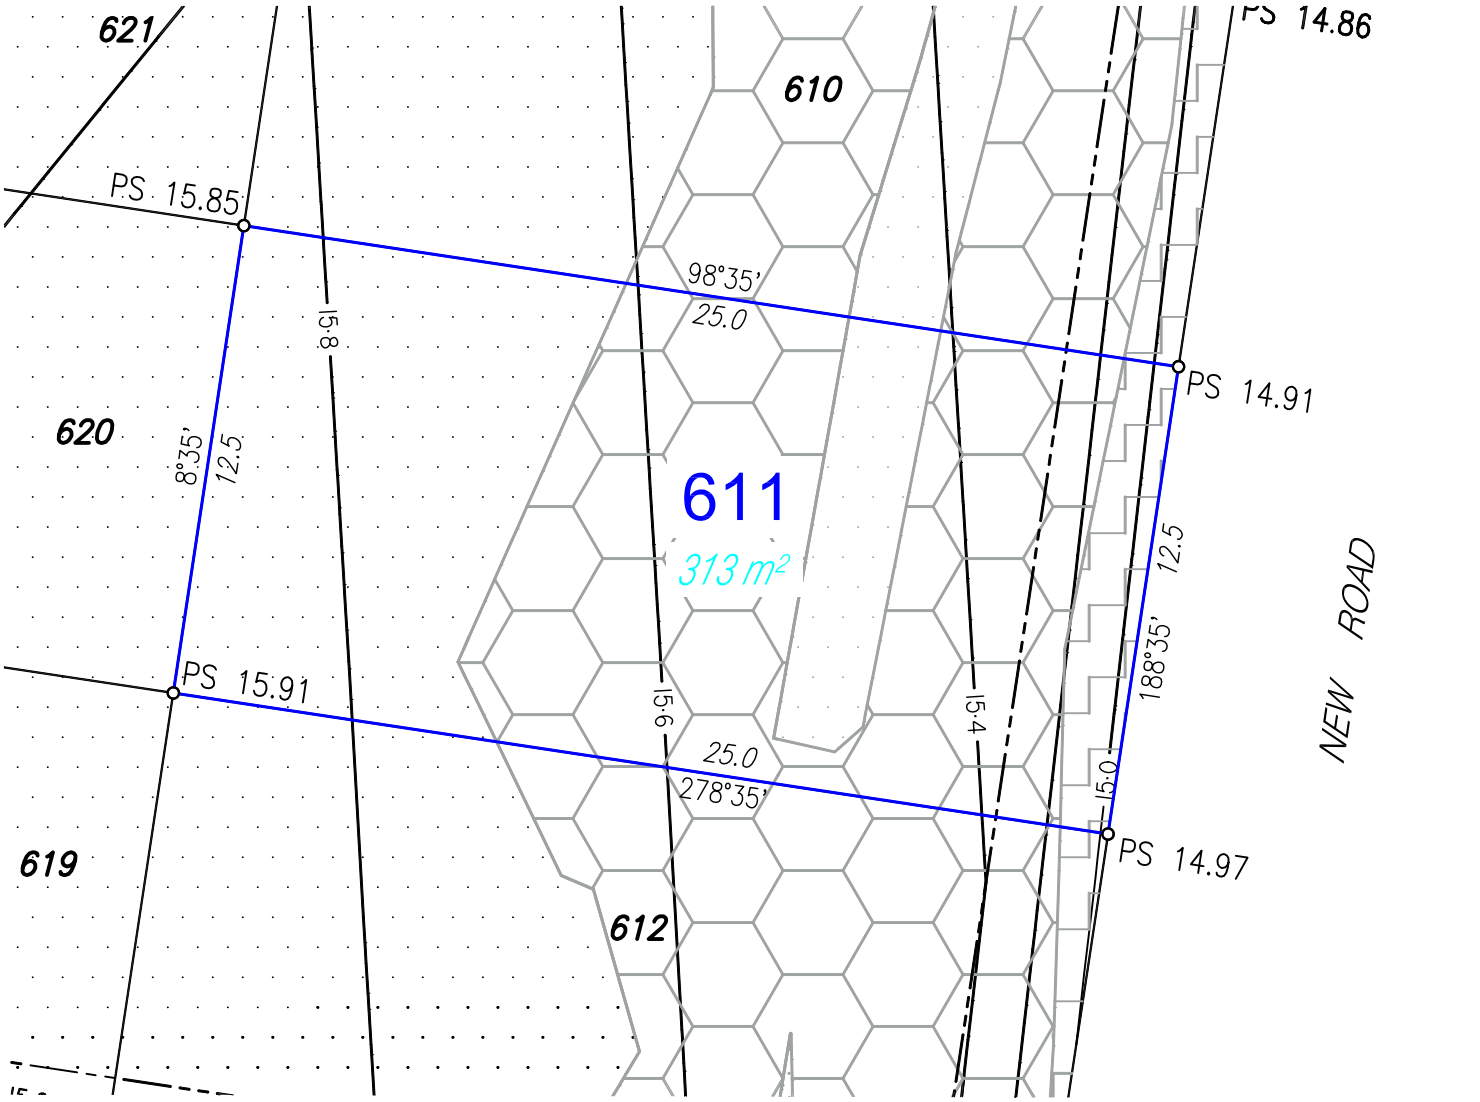

Disclosure Plan

For Proposed Lot 611
Harmony - Release 3A
Currently Described as Part of Lot 1 on SP294848 & Part of Lot 9002 on SP290978
Locality: Palmview
Local Gov: S.C.R.C.

(to be shown on SP299776)

©COPYRIGHT PROTECTS THIS PLAN
Unauthorised reproduction or amendment not permitted. Please contact the author.

RPS Australia East Pty Ltd
ACN 140 292 762
ABN 44 140 292 762
1 Innovation Parkway, Birtinya
(PO BOX 6149) Meridan Plains, Qld, 4551
T 07 5436 7888
F 07 5493 6630
W www.rpsgroup.com.au

0 2 4 6 8 10
metres
SCALE 1:200 IS APPLICABLE ONLY TO THE ORIGINAL SHEET SIZE. (A4)

NORTH

Drawn: MDB	Date: 24/07/2017
Dwg No: 107461-55.dwg	
Cadastral Surveyor : (Authorised Delegate)	
Amended: 18/09/2017	
Plan No: 107461-55 L611	Rev : A

LOCALITY MAP
NTS

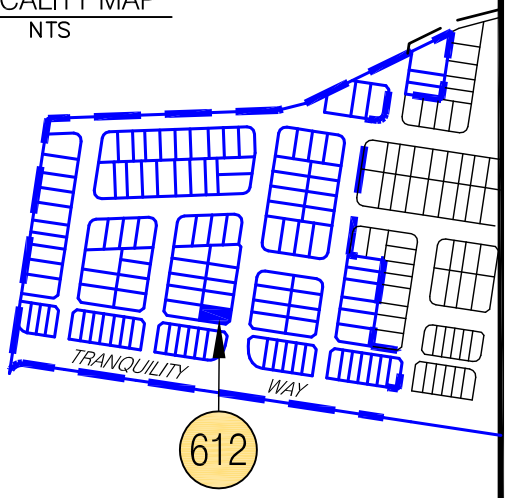

NOTES:

- Areas and Dimensions are subject to survey plan registration.
- Proposed contours, Fill & Final surface level information is as specified on Preliminary Design information prepared by Calibre Consulting Engineers (File: Release 3a design tin.12daz) received on 14/07/2017.
- Proposed Wall Details are as specified on Preliminary Design information prepared by Urbis.
- The compaction of the fill will be done in accordance with Australian Standard AS3798-2007 *Guidelines on earthworks for commercial and residential developments* to Level 1 inspection and testing and the frequency of field density testing will be in accordance with Table 8.1 of AS3798-2007.
- Levels shown are referenced to the Australian Height Datum (AHD).
- This plan was prepared to satisfy Section 11 of the Land Sales Act 1984.
- Builders should not build off the design levels shown; a site survey is required.
- These notes are an integral part of this plan.

LEGEND

- Proposed Lot
- Proposed Easement
- Depth of Fill 0.0m-0.5m
- Depth of Fill 0.5m-1.0m
- Depth of Fill 1.0m-1.5m
- Depth of Fill 1.5m-2.0m
- Depth of Fill 2.0m-2.5m
- Depth of Fill 2.5m-3.0m
- PS X·XX — Proposed Surface Levels
- Proposed Batter
- Proposed Terrace/Mailbox Walls 1.5m High
- Proposed Terrace Frontage Walls 0.6m High
- Terrace Fence/Edge/Planting Zone
- 3·0 — Final Surface Contour (0.2m interval)

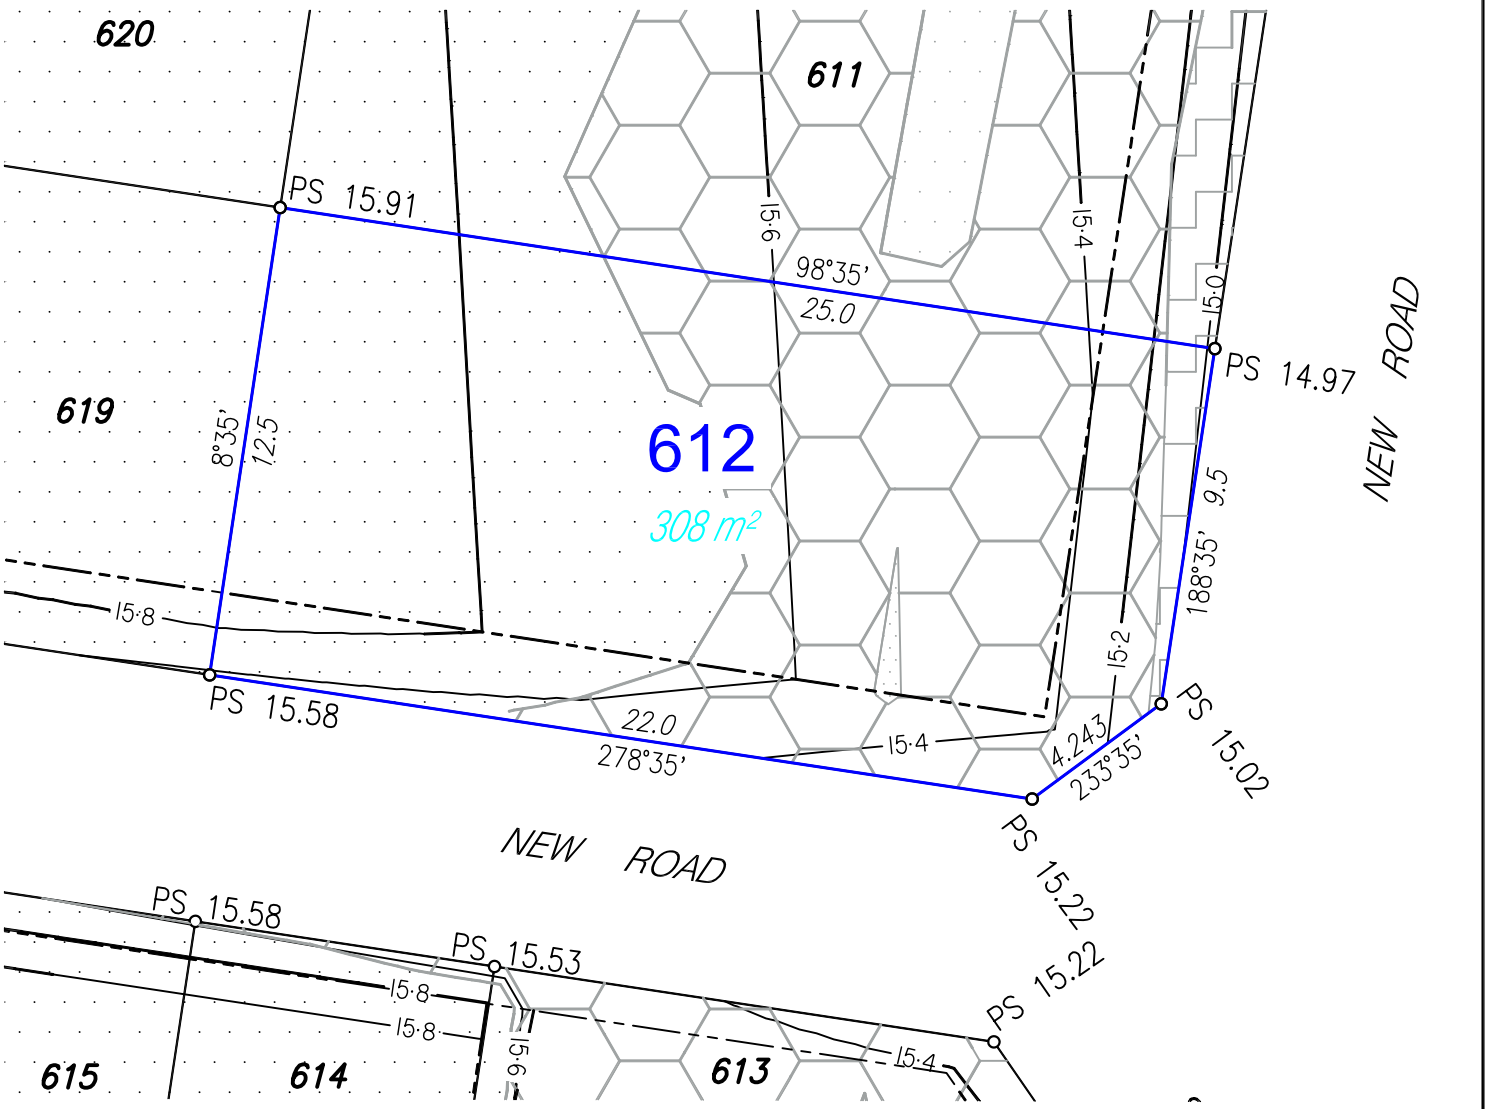

Disclosure Plan

For Proposed Lot 612
Harmony - Release 3A
Currently Described as Part of Lot 1 on SP294848 & Part of Lot 9002 on SP290978
Locality: Palmview
Local Gov: S.C.R.C.

(to be shown on SP299776)

©COPYRIGHT PROTECTS THIS PLAN
Unauthorised reproduction or amendment not permitted. Please contact the author.

RPS Australia East Pty Ltd
ACN 140 292 762
ABN 44 140 292 762
1 Innovation Parkway, Birtinya
(PO BOX 6149) Meridan Plains, Qld, 4551
T 07 5436 7888
F 07 5493 6630
W www.rpsgroup.com.au

0 2 4 6 8 10
metres

SCALE 1:200 IS APPLICABLE ONLY TO THE ORIGINAL SHEET SIZE. (A4)

NORTH

Drawn: MDB	Date: 24/07/2017
Dwg No: 107461-55.dwg	
Cadastral Surveyor : (Authorised Delegate)	
Amended: 18/09/2017	
Plan No: 107461-55 L612	Rev : A

LOCALITY MAP
NTS

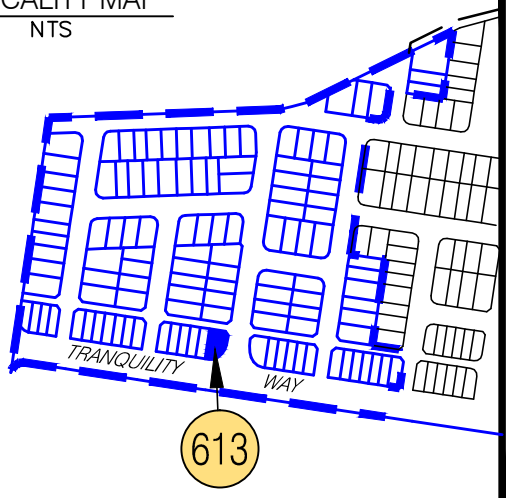

LEGEND

- Proposed Lot
- Proposed Easement
- Depth of Fill 0.0m-0.5m
- Depth of Fill 0.5m-1.0m
- Depth of Fill 1.0m-1.5m
- Depth of Fill 1.5m-2.0m
- Depth of Fill 2.0m-2.5m
- Depth of Fill 2.5m-3.0m
- PS X·XX — Proposed Surface Levels
- Proposed Batter
- Proposed Terrace/Mailbox Walls 1.5m High
- Proposed Terrace Frontage Walls 0.6m High
- Terrace Fence/Edge/Planting Zone
- 3·0 — Final Surface Contour (0.2m interval)

NOTES:

- Areas and Dimensions are subject to survey plan registration.
- Proposed contours, Fill & Final surface level information is as specified on Preliminary Design information prepared by Calibre Consulting Engineers (File: Release 3a design tin.12daz) received on 14/07/2017.
- Proposed Wall Details are as specified on Preliminary Design information prepared by Urbis.
- The compaction of the fill will be done in accordance with Australian Standard AS3798-2007 *Guidelines on earthworks for commercial and residential developments* to Level 1 inspection and testing and the frequency of field density testing will be in accordance with Table 8.1 of AS3798-2007.
- Levels shown are referenced to the Australian Height Datum (AHD).
- This plan was prepared to satisfy Section 11 of the Land Sales Act 1984.
- Builders should not build off the design levels shown; a site survey is required.
- These notes are an integral part of this plan.

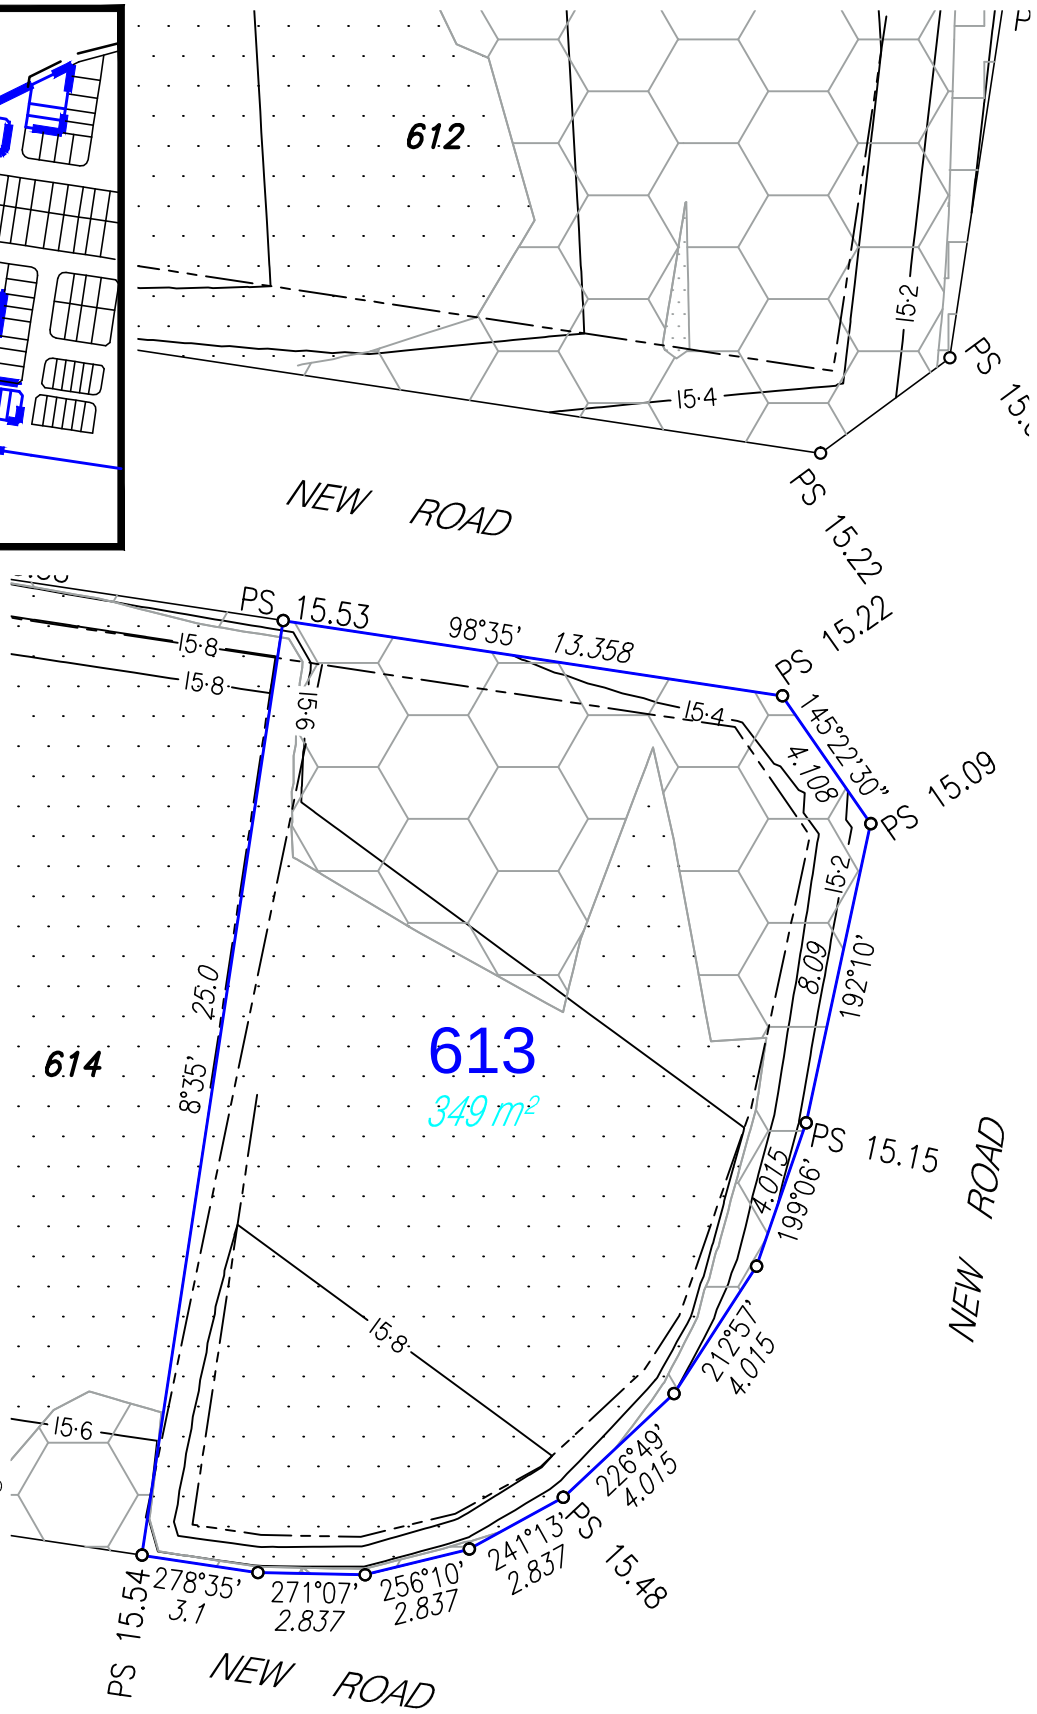

Disclosure Plan

For Proposed Lot 613
Harmony - Release 3A
Currently Described as Part of Lot 9002
on SP290978
Locality: Palmview
Local Gov: S.C.R.C.

(to be shown on SP299776)

©COPYRIGHT PROTECTS THIS PLAN
Unauthorised reproduction or amendment not permitted. Please contact the author.

RPS Australia East Pty Ltd
ACN 140 292 762
ABN 44 140 292 762
1 Innovation Parkway, Birtinya
(PO BOX 6149) Meridan Plains, Qld, 4551
T 07 5436 7888
F 07 5493 6630
W www.rpsgroup.com.au

0 2 4 6 8 10
metres
SCALE 1:200 IS APPLICABLE ONLY TO THE ORIGINAL SHEET SIZE. (A4)

NORTH

Drawn: MDB	Date: 24/07/2017
Dwg No: 107461-55.dwg	
Cadastral Surveyor : (Authorised Delegate)	
Amended:	
Plan No: 107461-55 L613	Rev :

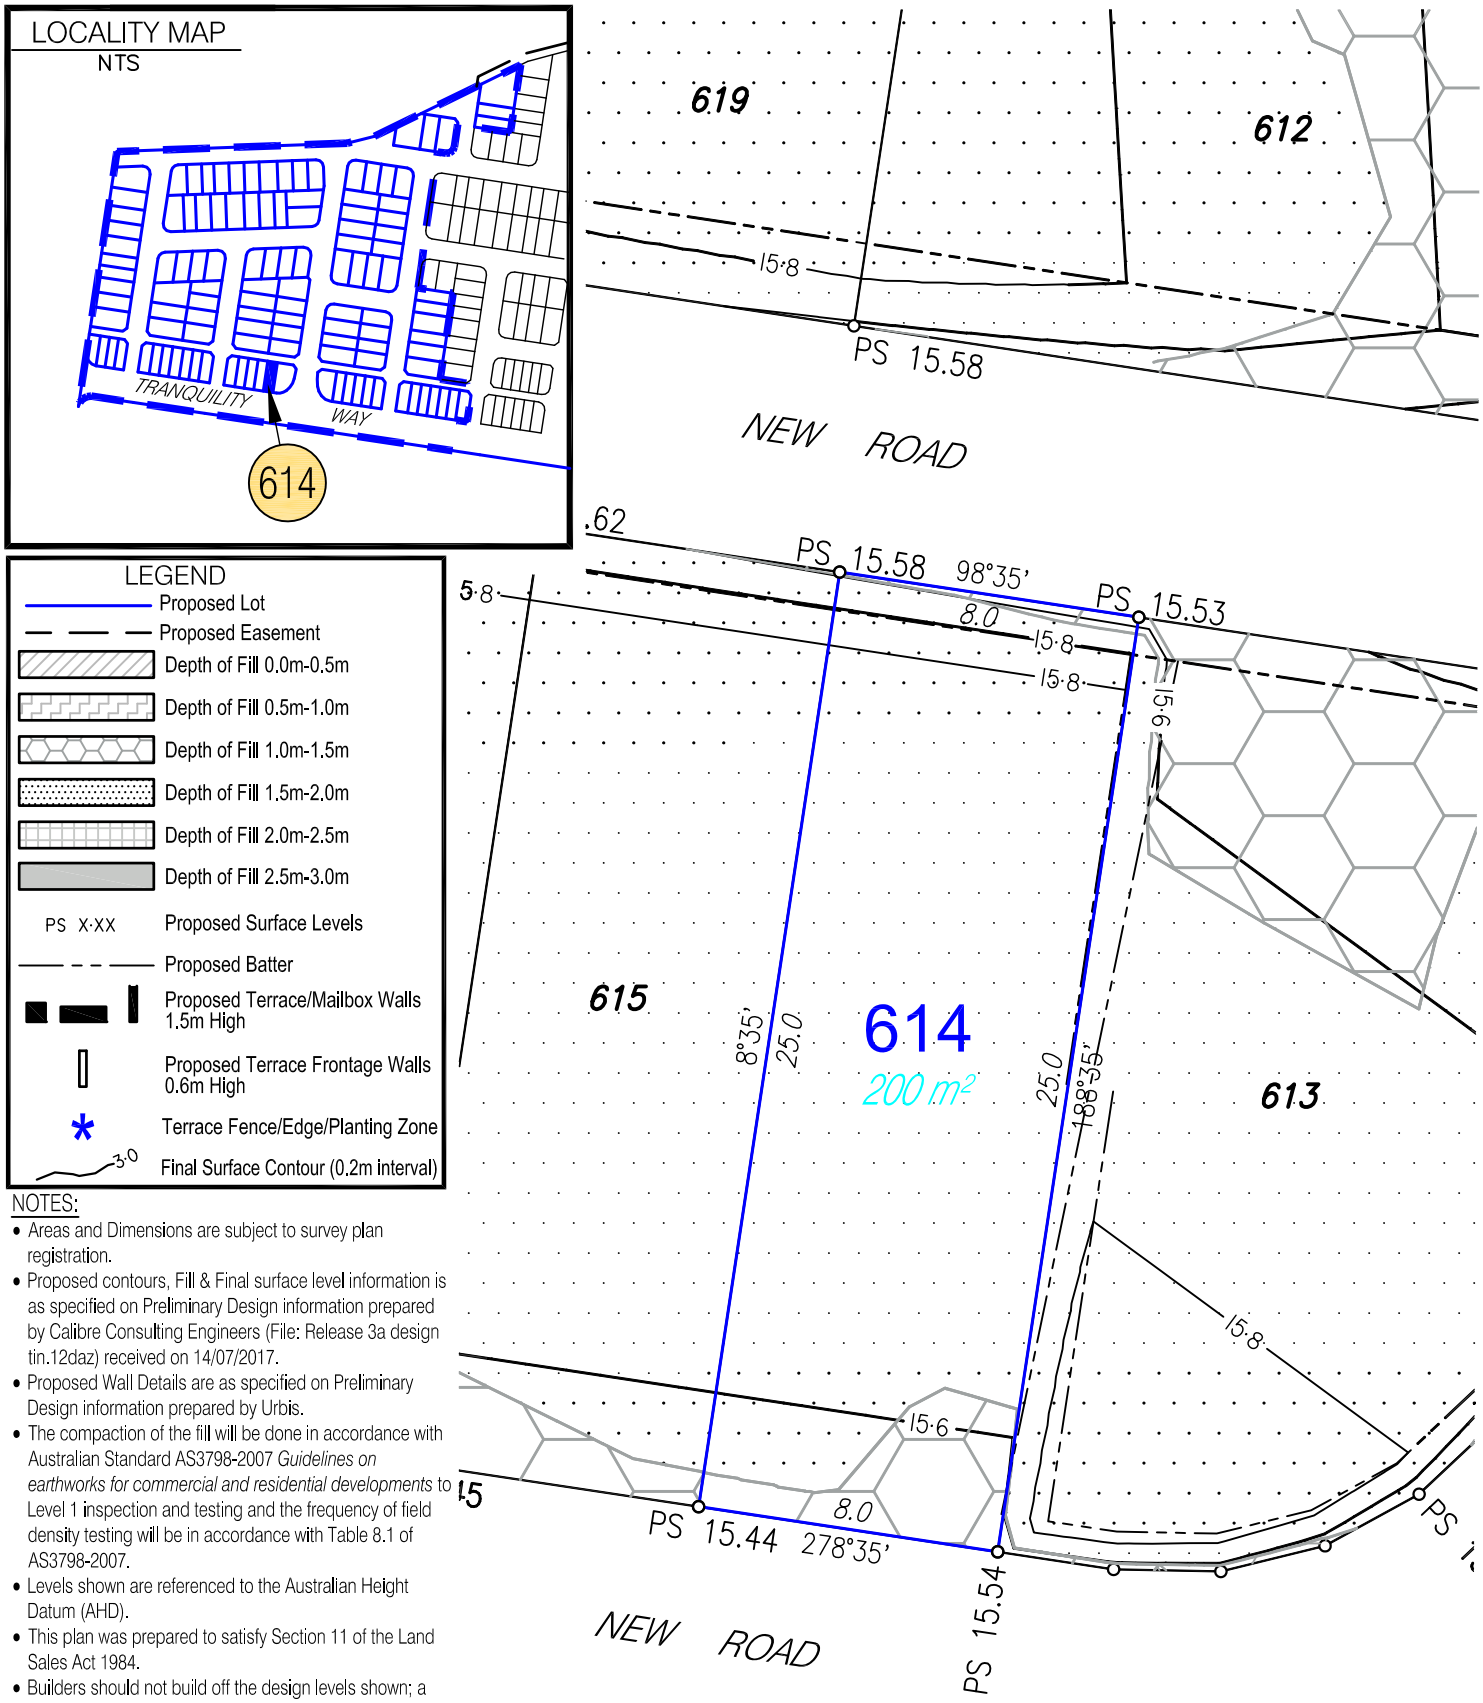

NOTES:

- Areas and Dimensions are subject to survey plan registration.
- Proposed contours, Fill & Final surface level information is as specified on Preliminary Design information prepared by Calibre Consulting Engineers (File: Release 3a design tin.12daz) received on 14/07/2017.
- Proposed Wall Details are as specified on Preliminary Design information prepared by Urbis.
- The compaction of the fill will be done in accordance with Australian Standard AS3798-2007 *Guidelines on earthworks for commercial and residential developments* to Level 1 inspection and testing and the frequency of field density testing will be in accordance with Table 8.1 of AS3798-2007.
- Levels shown are referenced to the Australian Height Datum (AHD).
- This plan was prepared to satisfy Section 11 of the Land Sales Act 1984.
- Builders should not build off the design levels shown; a site survey is required.
- These notes are an integral part of this plan.

Disclosure Plan

For Proposed Lot 614
Harmony - Release 3A
Currently Described as Part of Lot 2 on SP294849 & Part of Lot 9002 on SP290978
Locality: Palmview
Local Gov: S.C.R.C.

(to be shown on SP299776)

RPS Australia East Pty Ltd
ACN 140 292 762
ABN 44 140 292 762
1 Innovation Parkway, Birtinya
(PO BOX 6149) Meridan Plains, Qld, 4551
T 07 5436 7888
F 07 5493 6630
W www.rpsgroup.com.au

©COPYRIGHT PROTECTS THIS PLAN
Unauthorised reproduction or amendment not permitted. Please contact the author.

0 2 4 6 8 10
metres
SCALE 1:200 IS APPLICABLE ONLY TO THE ORIGINAL SHEET SIZE. (A4)

NORTH

Drawn: MDB	Date: 24/07/2017
Dwg No: 107461-55.dwg	
Cadastral Surveyor : (Authorised Delegate)	
Amended: 18/09/2017	
Plan No: 107461-55 L614	Rev : A

LOCALITY MAP
NTS

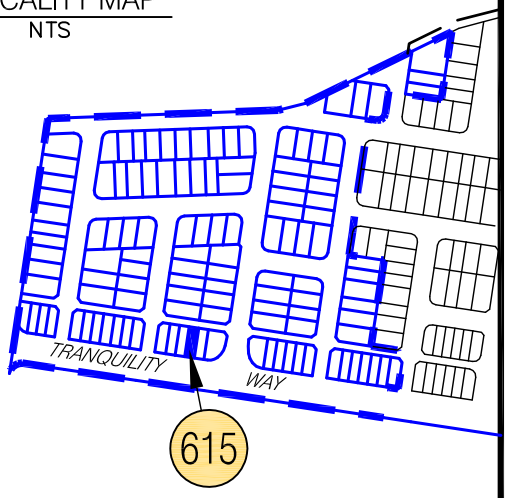

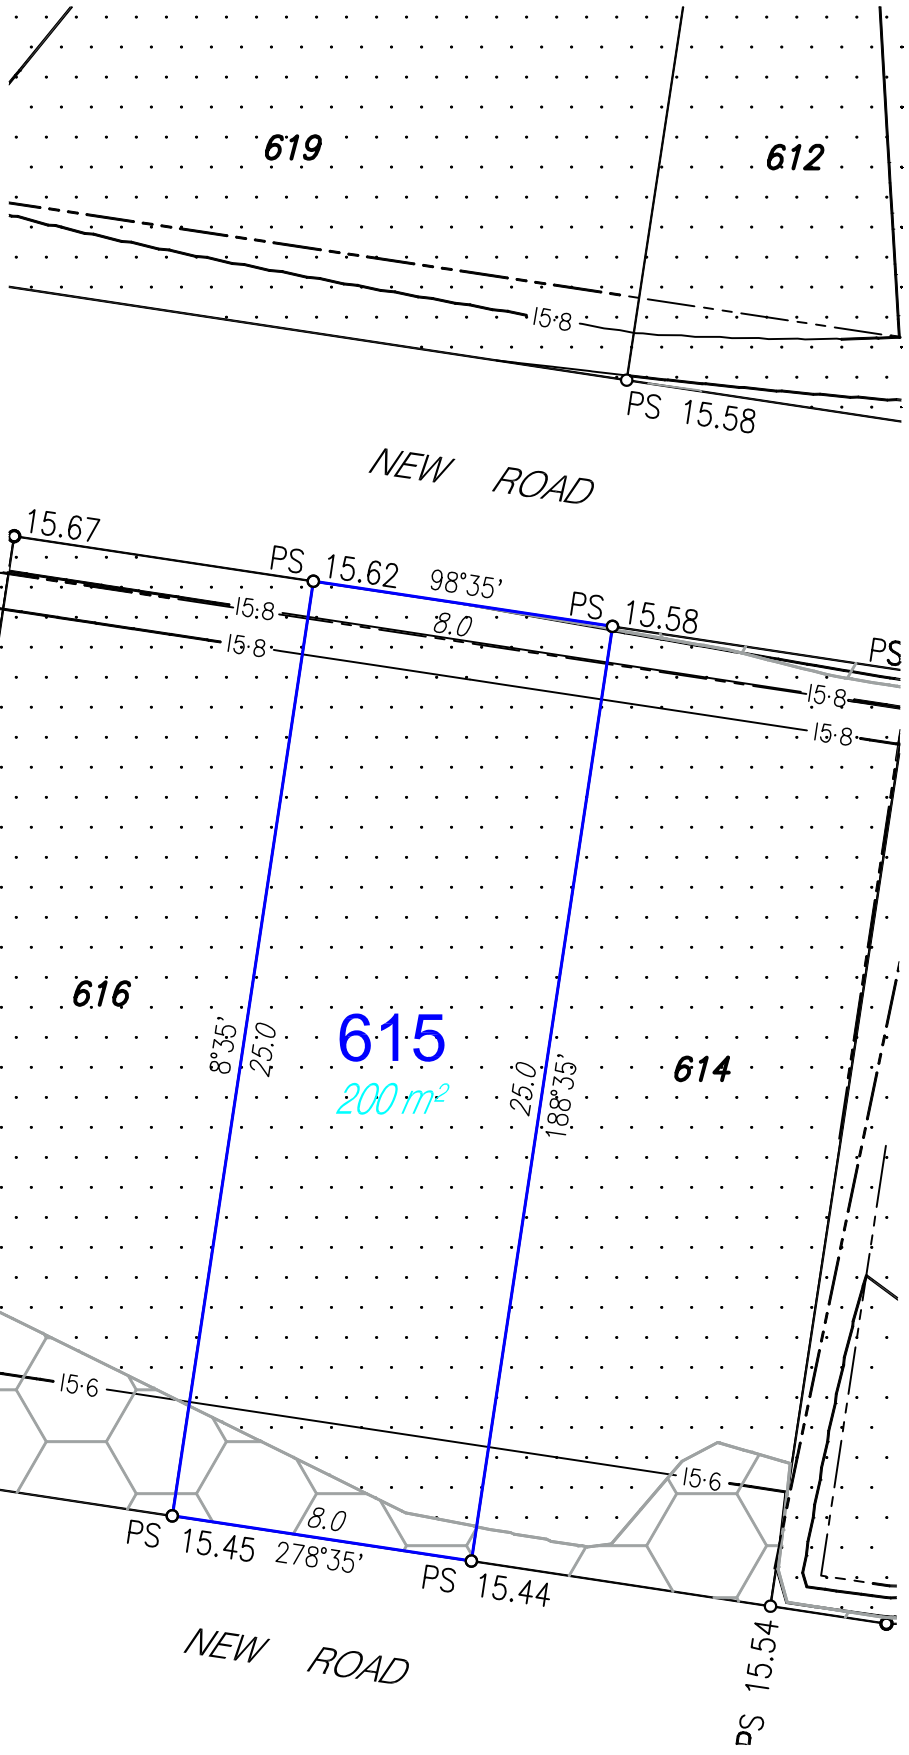

LEGEND

- Proposed Lot
- Proposed Easement
- Depth of Fill 0.0m-0.5m
- Depth of Fill 0.5m-1.0m
- Depth of Fill 1.0m-1.5m
- Depth of Fill 1.5m-2.0m
- Depth of Fill 2.0m-2.5m
- Depth of Fill 2.5m-3.0m
- PS X·XX — Proposed Surface Levels
- Proposed Batter
- Proposed Terrace/Mailbox Walls 1.5m High
- Proposed Terrace Frontage Walls 0.6m High
- Terrace Fence/Edge/Planting Zone
- Final Surface Contour (0.2m interval)

NOTES:

- Areas and Dimensions are subject to survey plan registration.
- Proposed contours, Fill & Final surface level information is as specified on Preliminary Design information prepared by Calibre Consulting Engineers (File: Release 3a design tin.12daz) received on 14/07/2017.
- Proposed Wall Details are as specified on Preliminary Design information prepared by Urbis.
- The compaction of the fill will be done in accordance with Australian Standard AS3798-2007 *Guidelines on earthworks for commercial and residential developments* to Level 1 inspection and testing and the frequency of field density testing will be in accordance with Table 8.1 of AS3798-2007.
- Levels shown are referenced to the Australian Height Datum (AHD).
- This plan was prepared to satisfy Section 11 of the Land Sales Act 1984.
- Builders should not build off the design levels shown; a site survey is required.
- These notes are an integral part of this plan.

Disclosure Plan

For Proposed Lot 615
Harmony - Release 3A
Currently Described as Part of Lot 2 on SP294849
Locality: Palmview
Local Gov: S.C.R.C.

(to be shown on SP299776)

RPS Australia East Pty Ltd
ACN 140 292 762
ABN 44 140 292 762
1 Innovation Parkway, Birtinya
(PO BOX 6149) Meridan Plains, Qld, 4551
T 07 5436 7888
F 07 5493 6630
W www.rpsgroup.com.au

©COPYRIGHT PROTECTS THIS PLAN
Unauthorised reproduction or amendment not permitted. Please contact the author.

0 2 4 6 8 10
metres

SCALE 1:200 IS APPLICABLE ONLY TO THE ORIGINAL SHEET SIZE. (A4)

NORTH

Drawn: MDB	Date: 24/07/2017
Dwg No: 107461-55.dwg	
Cadastral Surveyor : (Authorised Delegate)	
Amended: 18/09/2017	
Plan No: 107461-55 L615	Rev : A

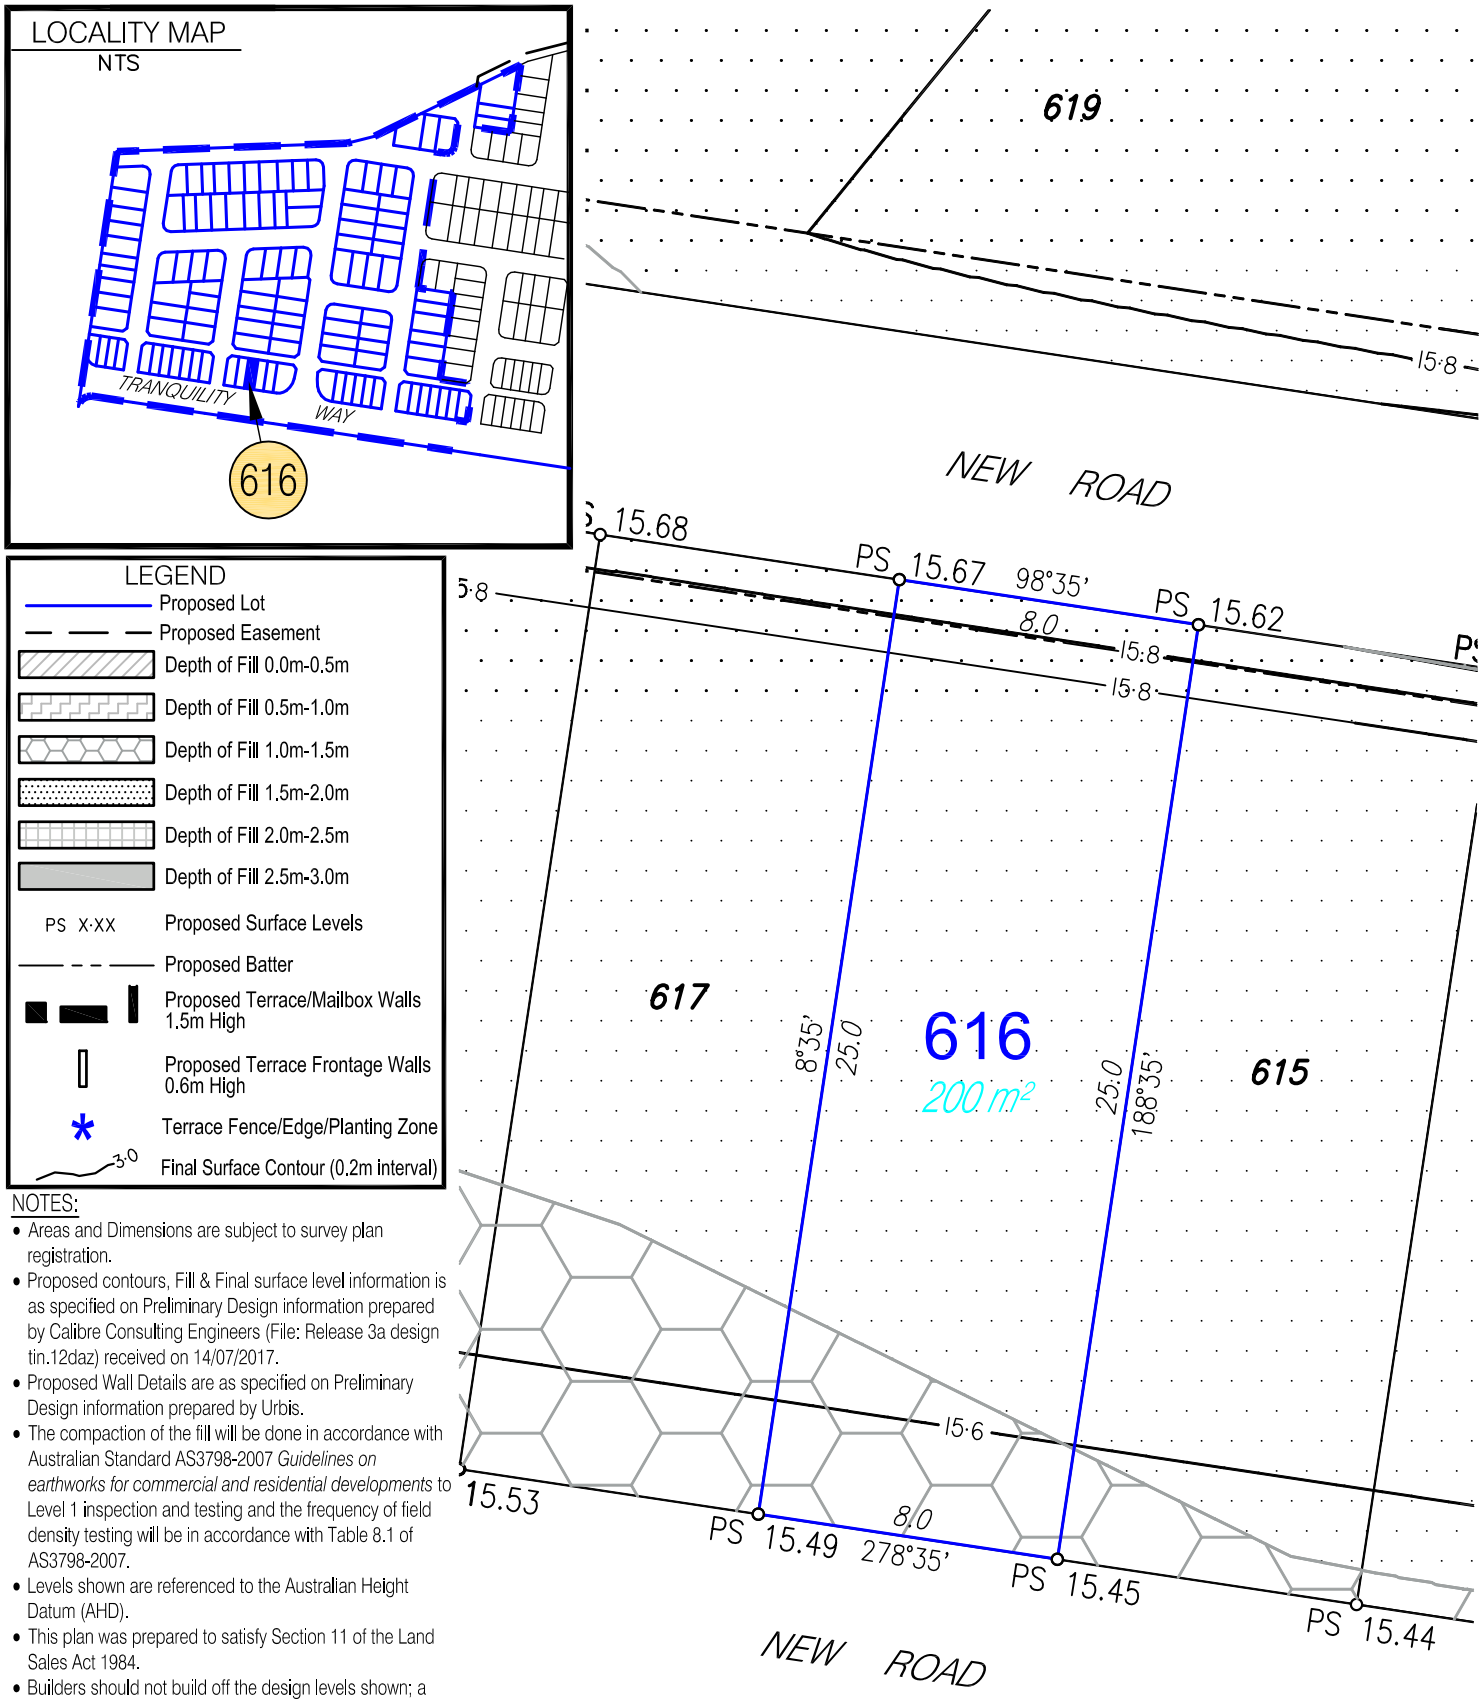

NOTES:

- Areas and Dimensions are subject to survey plan registration.
- Proposed contours, Fill & Final surface level information is as specified on Preliminary Design information prepared by Calibre Consulting Engineers (File: Release 3a design tin.12daz) received on 14/07/2017.
- Proposed Wall Details are as specified on Preliminary Design information prepared by Urbis.
- The compaction of the fill will be done in accordance with Australian Standard AS3798-2007 *Guidelines on earthworks for commercial and residential developments* to Level 1 inspection and testing and the frequency of field density testing will be in accordance with Table 8.1 of AS3798-2007.
- Levels shown are referenced to the Australian Height Datum (AHD).
- This plan was prepared to satisfy Section 11 of the Land Sales Act 1984.
- Builders should not build off the design levels shown; a site survey is required.
- These notes are an integral part of this plan.

Disclosure Plan

For Proposed Lot 616
Harmony - Release 3A
Currently Described as Part of Lot 1 on SP294848 & Part of Lot 2 on SP294849
Locality: Palmview
Local Gov: S.C.R.C.

(to be shown on SP299776)

©COPYRIGHT PROTECTS THIS PLAN
Unauthorised reproduction or amendment not permitted. Please contact the author.

RPS Australia East Pty Ltd
ACN 140 292 762
ABN 44 140 292 762
1 Innovation Parkway, Birtinya
(PO BOX 6149) Meridan Plains, Qld, 4551
T 07 5436 7888
F 07 5493 6630
W www.rpsgroup.com.au

0 2 4 6 8 10
metres
SCALE 1:200 IS APPLICABLE ONLY TO THE ORIGINAL SHEET SIZE. (A4)

NORTH

Drawn: MDB	Date: 24/07/2017
Dwg No: 107461-55.dwg	
Cadastral Surveyor : (Authorised Delegate)	
Amended: 18/09/2017	
Plan No: 107461-55 L616	Rev : A

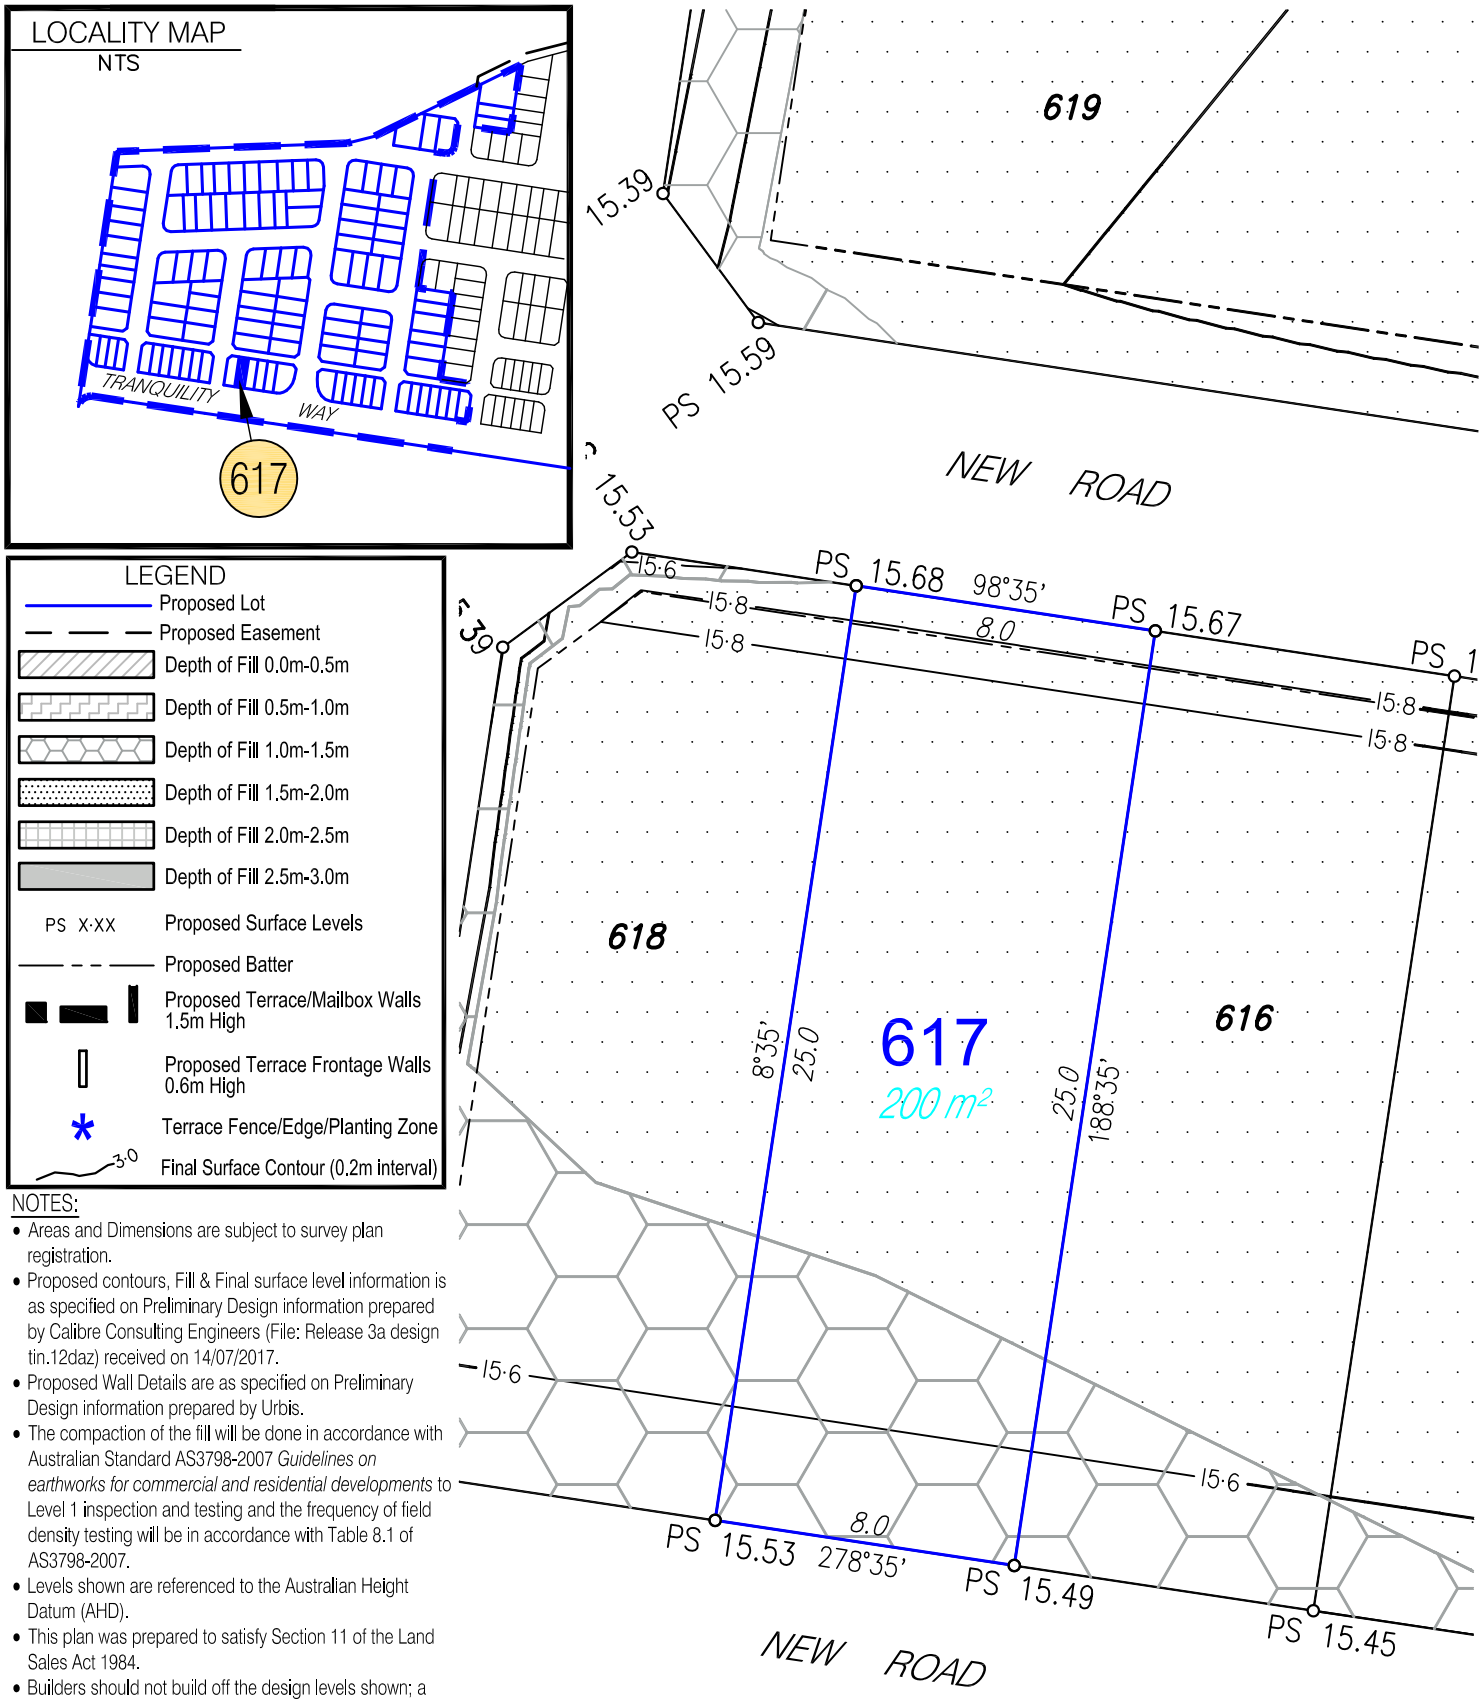

NOTES:

- Areas and Dimensions are subject to survey plan registration.
- Proposed contours, Fill & Final surface level information is as specified on Preliminary Design information prepared by Calibre Consulting Engineers (File: Release 3a design tin.12daz) received on 14/07/2017.
- Proposed Wall Details are as specified on Preliminary Design information prepared by Urbis.
- The compaction of the fill will be done in accordance with Australian Standard AS3798-2007 *Guidelines on earthworks for commercial and residential developments* to Level 1 inspection and testing and the frequency of field density testing will be in accordance with Table 8.1 of AS3798-2007.
- Levels shown are referenced to the Australian Height Datum (AHD).
- This plan was prepared to satisfy Section 11 of the Land Sales Act 1984.
- Builders should not build off the design levels shown; a site survey is required.
- These notes are an integral part of this plan.

Disclosure Plan

For Proposed Lot 617
Harmony - Release 3A
Currently Described as Part of Lot 1 on SP294848 & Part of Lot 2 on SP294849
Locality: Palmview
Local Gov: S.C.R.C.

(to be shown on SP299776)

©COPYRIGHT PROTECTS THIS PLAN
Unauthorised reproduction or amendment not permitted. Please contact the author.

RPS Australia East Pty Ltd
ACN 140 292 762
ABN 44 140 292 762
1 Innovation Parkway, Birtinya
(PO BOX 6149) Meridan Plains, Qld, 4551
T 07 5436 7888
F 07 5493 6630
W www.rpsgroup.com.au

0 2 4 6 8 10
metres

SCALE 1:200 IS APPLICABLE ONLY TO THE ORIGINAL SHEET SIZE. (A4)

NORTH

Drawn: MDB	Date: 24/07/2017
Dwg No: 107461-55.dwg	
Cadastral Surveyor : (Authorised Delegate)	
Amended: 18/09/2017	
Plan No: 107461-55 L617	Rev : A

LOCALITY MAP
NTS

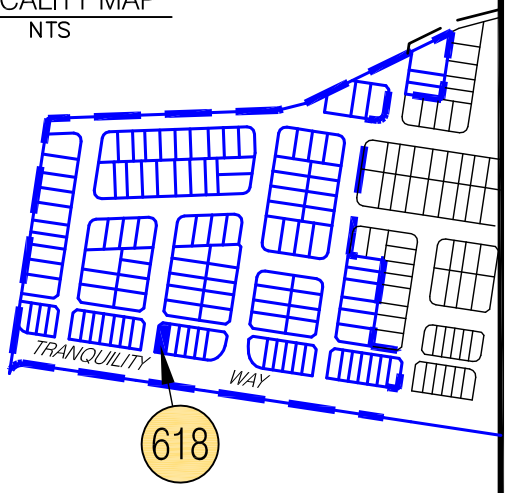

LEGEND

- Proposed Lot
- Proposed Easement
- Depth of Fill 0.0m-0.5m
- Depth of Fill 0.5m-1.0m
- Depth of Fill 1.0m-1.5m
- Depth of Fill 1.5m-2.0m
- Depth of Fill 2.0m-2.5m
- Depth of Fill 2.5m-3.0m
- PS X·XX — Proposed Surface Levels
- Proposed Batter
- Proposed Terrace/Mailbox Walls 1.5m High
- Proposed Terrace Frontage Walls 0.6m High
- Terrace Fence/Edge/Planting Zone
- 3.0 — Final Surface Contour (0.2m interval)

NOTES:

- Areas and Dimensions are subject to survey plan registration.
- Proposed contours, Fill & Final surface level information is as specified on Preliminary Design information prepared by Calibre Consulting Engineers (File: Release 3a design tin.12daz) received on 14/07/2017.
- Proposed Wall Details are as specified on Preliminary Design information prepared by Urbis.
- The compaction of the fill will be done in accordance with Australian Standard AS3798-2007 *Guidelines on earthworks for commercial and residential developments* to Level 1 inspection and testing and the frequency of field density testing will be in accordance with Table 8.1 of AS3798-2007.
- Levels shown are referenced to the Australian Height Datum (AHD).
- This plan was prepared to satisfy Section 11 of the Land Sales Act 1984.
- Builders should not build off the design levels shown; a site survey is required.
- These notes are an integral part of this plan.

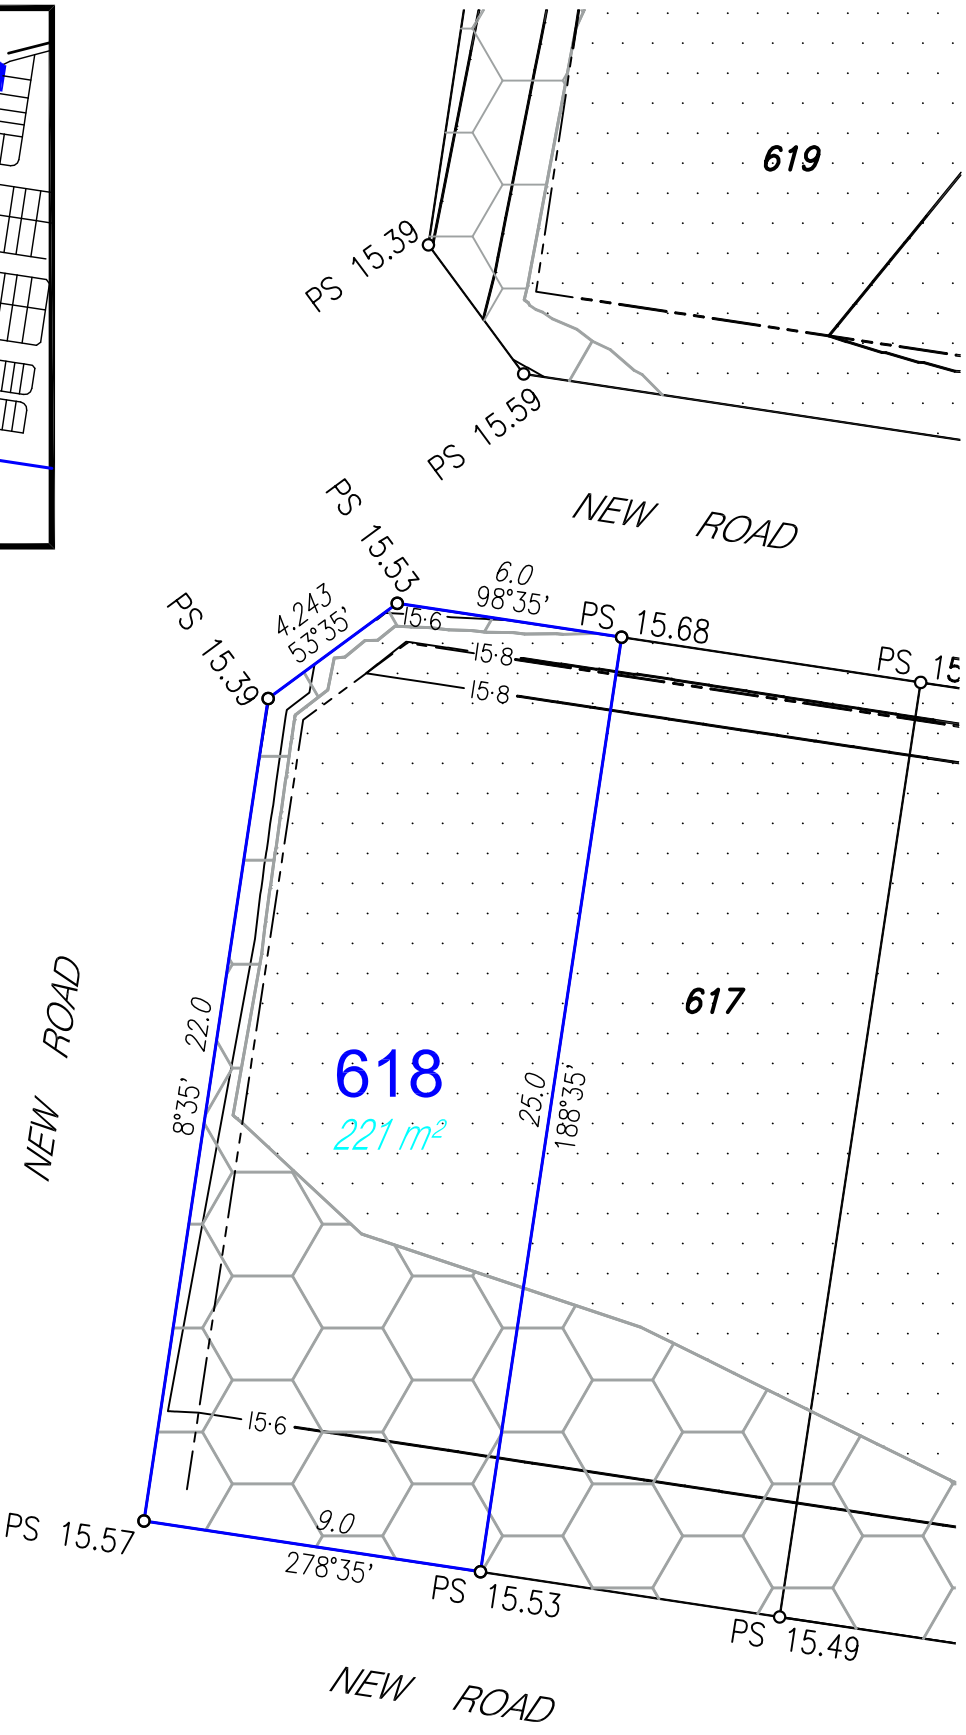

Disclosure Plan

For Proposed Lot 618
Harmony - Release 3A
Currently Described as Part of Lot 1 on SP294848 & Part of Lot 2 on SP294849
Locality: Palmview
Local Gov: S.C.R.C.

(to be shown on SP299776)

©COPYRIGHT PROTECTS THIS PLAN
Unauthorised reproduction or amendment not permitted. Please contact the author.

RPS Australia East Pty Ltd
ACN 140 292 762
ABN 44 140 292 762
1 Innovation Parkway, Birtinya
(PO BOX 6149) Meridan Plains, Qld, 4551
T 07 5436 7888
F 07 5493 6630
W www.rpsgroup.com.au

0 2 4 6 8 10
metres
SCALE 1:200 IS APPLICABLE ONLY TO THE ORIGINAL SHEET SIZE. (A4)

NORTH

Drawn: MDB	Date: 24/07/2017
Dwg No: 107461-55.dwg	
Cadastral Surveyor : (Authorised Delegate)	
Amended: 18/09/2017	
Plan No: 107461-55 L618	Rev : A

LOCALITY MAP
NTS

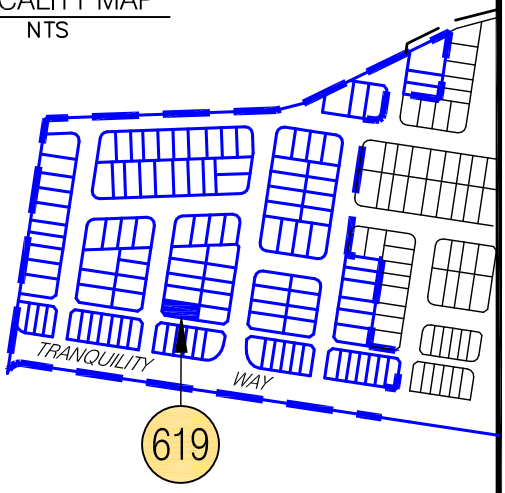

NOTES:

- Areas and Dimensions are subject to survey plan registration.
- Proposed contours, Fill & Final surface level information is as specified on Preliminary Design information prepared by Calibre Consulting Engineers (File: Release 3a design tin.12daz) received on 14/07/2017.
- Proposed Wall Details are as specified on Preliminary Design information prepared by Urbis.
- The compaction of the fill will be done in accordance with Australian Standard AS3798-2007 *Guidelines on earthworks for commercial and residential developments* to Level 1 inspection and testing and the frequency of field density testing will be in accordance with Table 8.1 of AS3798-2007.
- Levels shown are referenced to the Australian Height Datum (AHD).
- This plan was prepared to satisfy Section 11 of the Land Sales Act 1984.
- Builders should not build off the design levels shown; a site survey is required.
- These notes are an integral part of this plan.

LEGEND

- Proposed Lot
- Proposed Easement
- Depth of Fill 0.0m-0.5m
- Depth of Fill 0.5m-1.0m
- Depth of Fill 1.0m-1.5m
- Depth of Fill 1.5m-2.0m
- Depth of Fill 2.0m-2.5m
- Depth of Fill 2.5m-3.0m
- PS X·XX — Proposed Surface Levels
- Proposed Batter
- Proposed Terrace/Mailbox Walls 1.5m High
- Proposed Terrace Frontage Walls 0.6m High
- Terrace Fence/Edge/Planting Zone
- Final Surface Contour (0.2m interval)

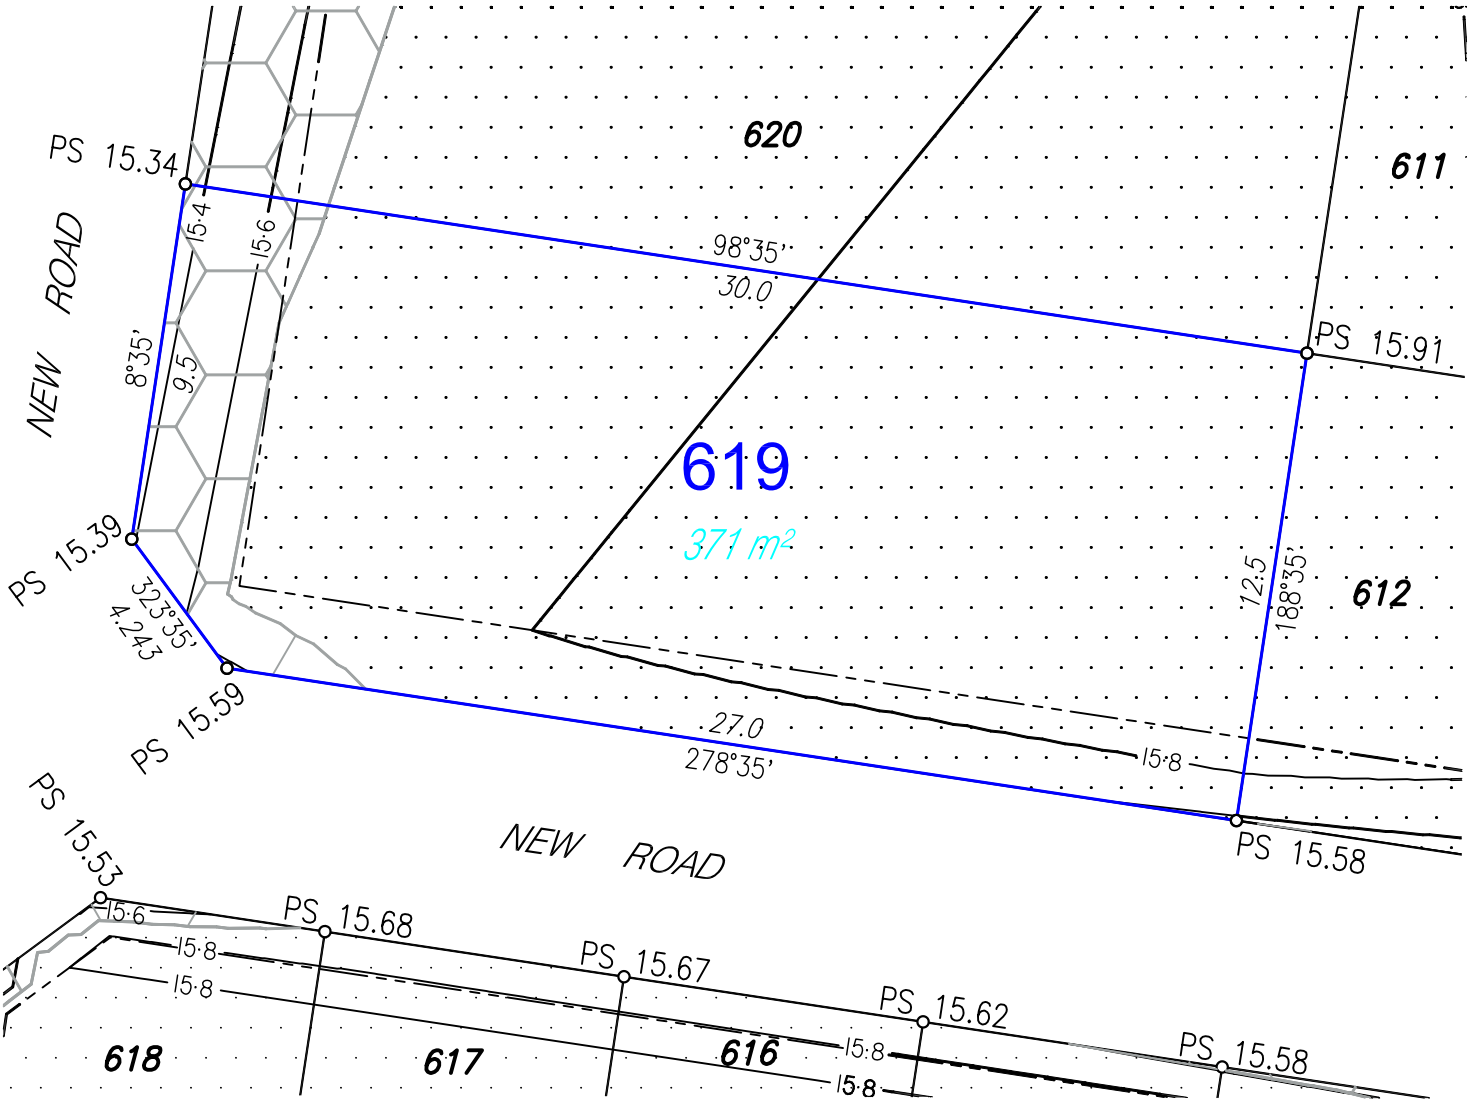

Disclosure Plan

For Proposed Lot 619
Harmony - Release 3A
Currently Described as Part of Lot 1 on SP294848
Locality: Palmview
Local Gov: S.C.R.C.

(to be shown on SP299776)

©COPYRIGHT PROTECTS THIS PLAN
Unauthorised reproduction or amendment not permitted. Please contact the author.

RPS Australia East Pty Ltd
ACN 140 292 762
ABN 44 140 292 762
1 Innovation Parkway, Birtinya
(PO BOX 6149) Meridan Plains, Qld, 4551
T 07 5436 7888
F 07 5493 6630
W www.rpsgroup.com.au

0 2 4 6 8 10
metres
SCALE 1:200 IS APPLICABLE ONLY TO THE ORIGINAL SHEET SIZE. (A4)

NORTH

Drawn: MDB	Date: 24/07/2017
Dwg No: 107461-55.dwg	
Cadastral Surveyor : (Authorised Delegate)	
Amended: 18/09/2017	
Plan No: 107461-55 L619	Rev : A