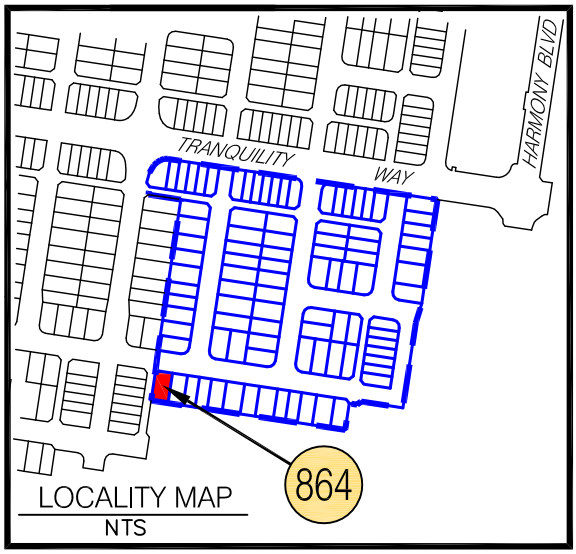

LEGEND

- Proposed Lot
- Proposed Easement
- Depth of Fill 0.0m-0.5m
- Depth of Fill 0.5m-1.0m
- Depth of Fill 1.0m-1.5m
- Depth of Fill 1.5m-2.0m
- Depth of Fill 2.0m-2.5m
- Depth of Fill 2.5m-3.0m
- PS X·XX — Proposed Surface Levels
- Proposed Batter
- Proposed Terrace/Mailbox Walls
- Proposed Terrace Frontage Walls
- Terrace Fence/Edge/Planting Zone
- 3.0 — Final Surface Contour (0.2m interval)

NOTES:

- Areas and Dimensions are subject to survey plan registration.
- Proposed contours, Fill & Final surface level information is as specified on Preliminary Design information prepared by Calibre Consulting Engineers (File: Release-4-design-tin.dxf) received on 15/12/2017.
- Proposed Wall Details are as specified on Preliminary Design information prepared by Urbis & received on / / .
- The compaction of the fill will be done in accordance with Australian Standard AS3798-2007 *Guidelines on earthworks for commercial and residential developments* to Level 1 inspection and testing and the frequency of field density testing will be in accordance with Table 8.1 of AS3798-2007.
- Levels shown are referenced to the Australian Height Datum (AHD).
- This plan was prepared to satisfy Section 11 of the Land Sales Act 1984.
- Builders should not build off the design levels shown; a site survey is required.
- These notes are an integral part of this plan.

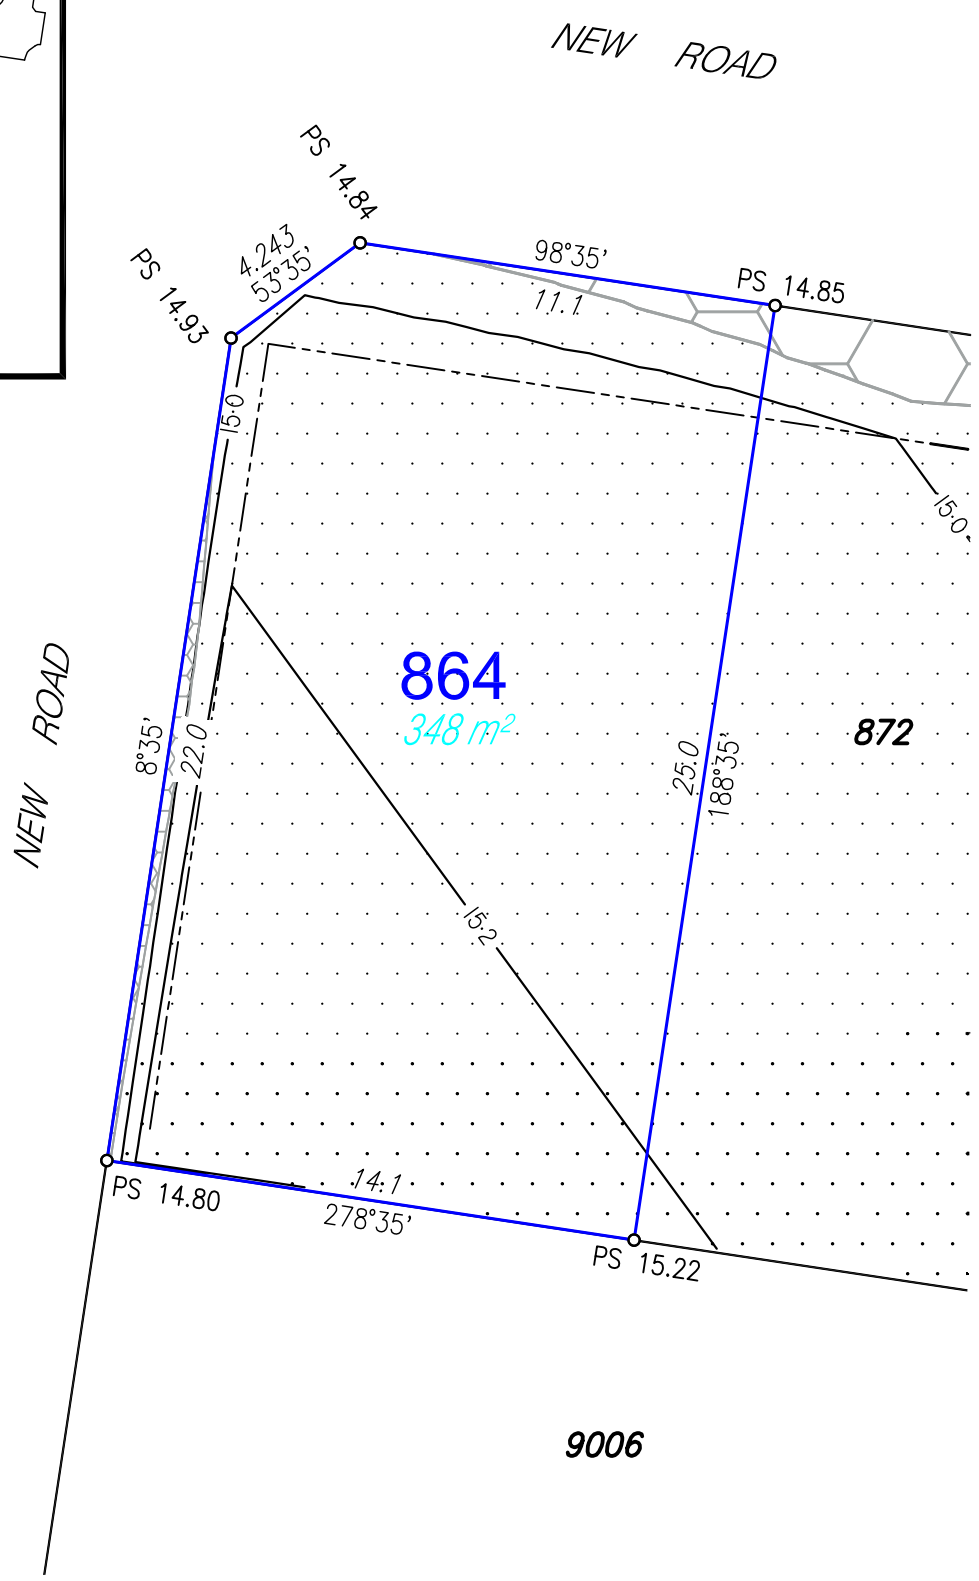

Disclosure Plan

For Proposed Lot 864
Harmony - Release 4
Currently Described as Part of Lot 9003
on SP295708
Locality: Palmview
Local Gov: S.C.R.C.

(to be shown on SP302201)

©COPYRIGHT PROTECTS THIS PLAN
Unauthorised reproduction or amendment not permitted. Please contact the author.

RPS Australia East Pty Ltd
ACN 140 292 762
ABN 44 140 292 762
1 Innovation Parkway, Birtinya
(PO BOX 6149) Meridan Plains, Qld, 4551
T 07 5436 7888
F 07 5493 6630
W www.rpsgroup.com.au

0 2 4 6 8 10
metres
SCALE 1:200 IS APPLICABLE ONLY TO THE ORIGINAL SHEET SIZE. (A4)

NORTH

Drawn: MDB	Date: 12/01/2018
Dwg No: 107461-64.dwg	
Cadastral Surveyor : (Authorised Delegate)	
Amended:	
Plan No: 107461-64 L864	Rev :

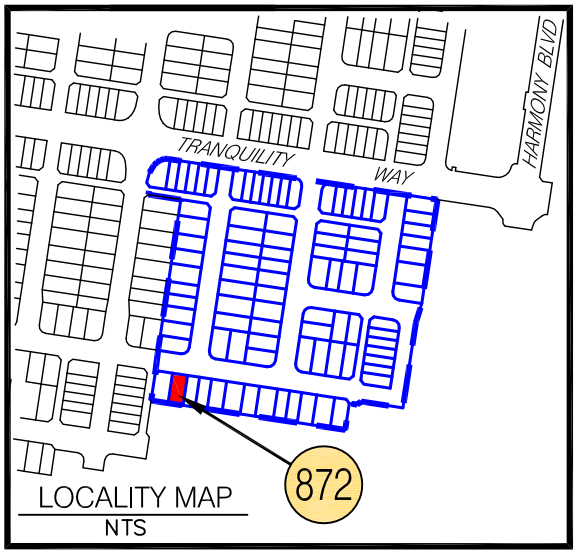

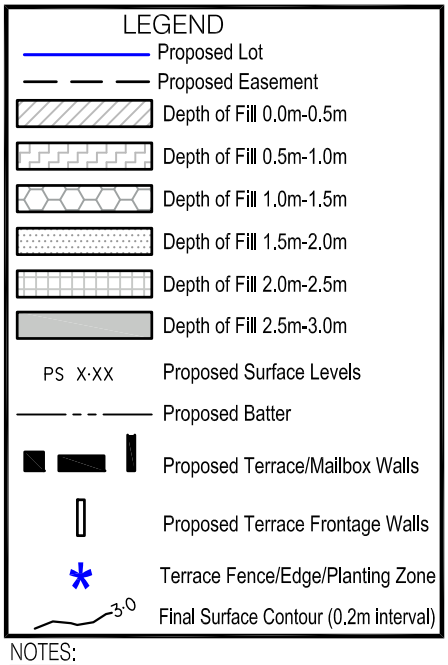

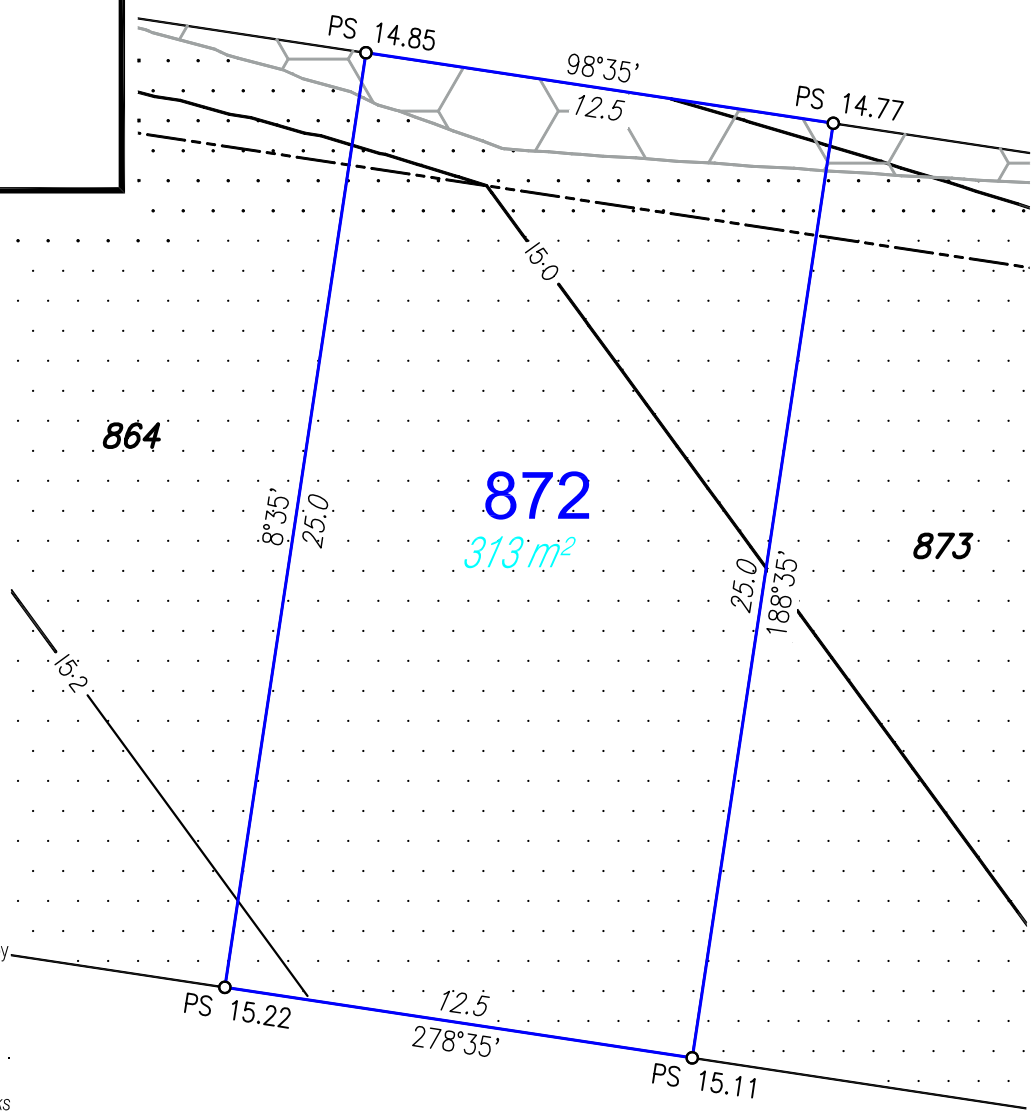

NOTES:

- Areas and Dimensions are subject to survey plan registration.
- Proposed contours, Fill & Final surface level information is as specified on Preliminary Design information prepared by Calibre Consulting Engineers (File: Release-4-design-tin.dxf) received on 15/12/2017.
- Proposed Wall Details are as specified on Preliminary Design information prepared by Urbis & received on / / .
- The compaction of the fill will be done in accordance with Australian Standard AS3798-2007 *Guidelines on earthworks for commercial and residential developments* to Level 1 inspection and testing and the frequency of field density testing will be in accordance with Table 8.1 of AS3798-2007.
- Levels shown are referenced to the Australian Height Datum (AHD).
- This plan was prepared to satisfy Section 11 of the Land Sales Act 1984.
- Builders should not build off the design levels shown; a site survey is required.
- These notes are an integral part of this plan.

Disclosure Plan

For Proposed Lot 872
Harmony - Release 4
Currently Described as Part of Lot 9003
on SP295708
Locality: Palmview
Local Gov: S.C.R.C.

(to be shown on SP302201)

©COPYRIGHT PROTECTS THIS PLAN
Unauthorised reproduction or amendment not permitted. Please contact the author.

RPS Australia East Pty Ltd
ACN 140 292 762
ABN 44 140 292 762
1 Innovation Parkway, Birtinya
(PO BOX 6149) Meridan Plains, Qld, 4551
T 07 5436 7888
F 07 5493 6630
W www.rpsgroup.com.au

0 2 4 6 8 10
metres
SCALE 1:200 IS APPLICABLE ONLY TO THE ORIGINAL SHEET SIZE. (A4)

NORTH

Drawn: MDB	Date: 12/01/2018
Dwg No: 107461-64.dwg	
Cadastral Surveyor : (Authorised Delegate)	
Amended:	
Plan No: 107461-64 L872	Rev :

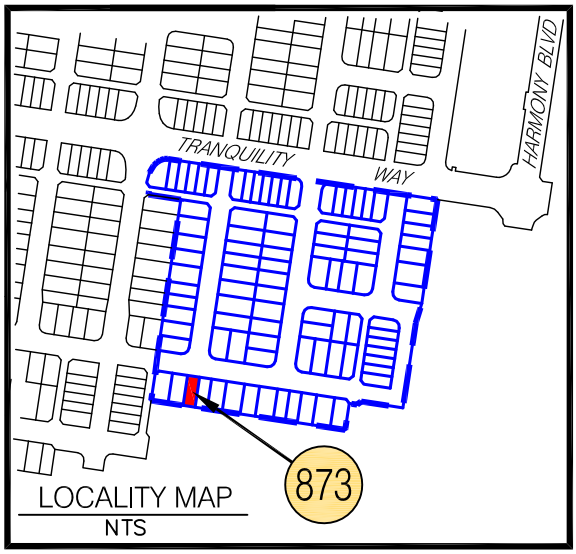

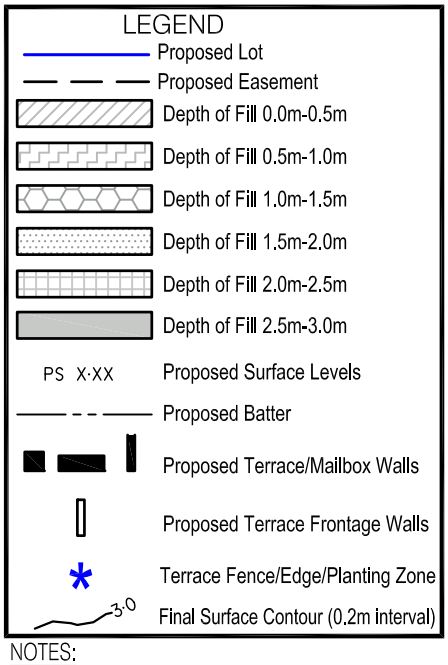

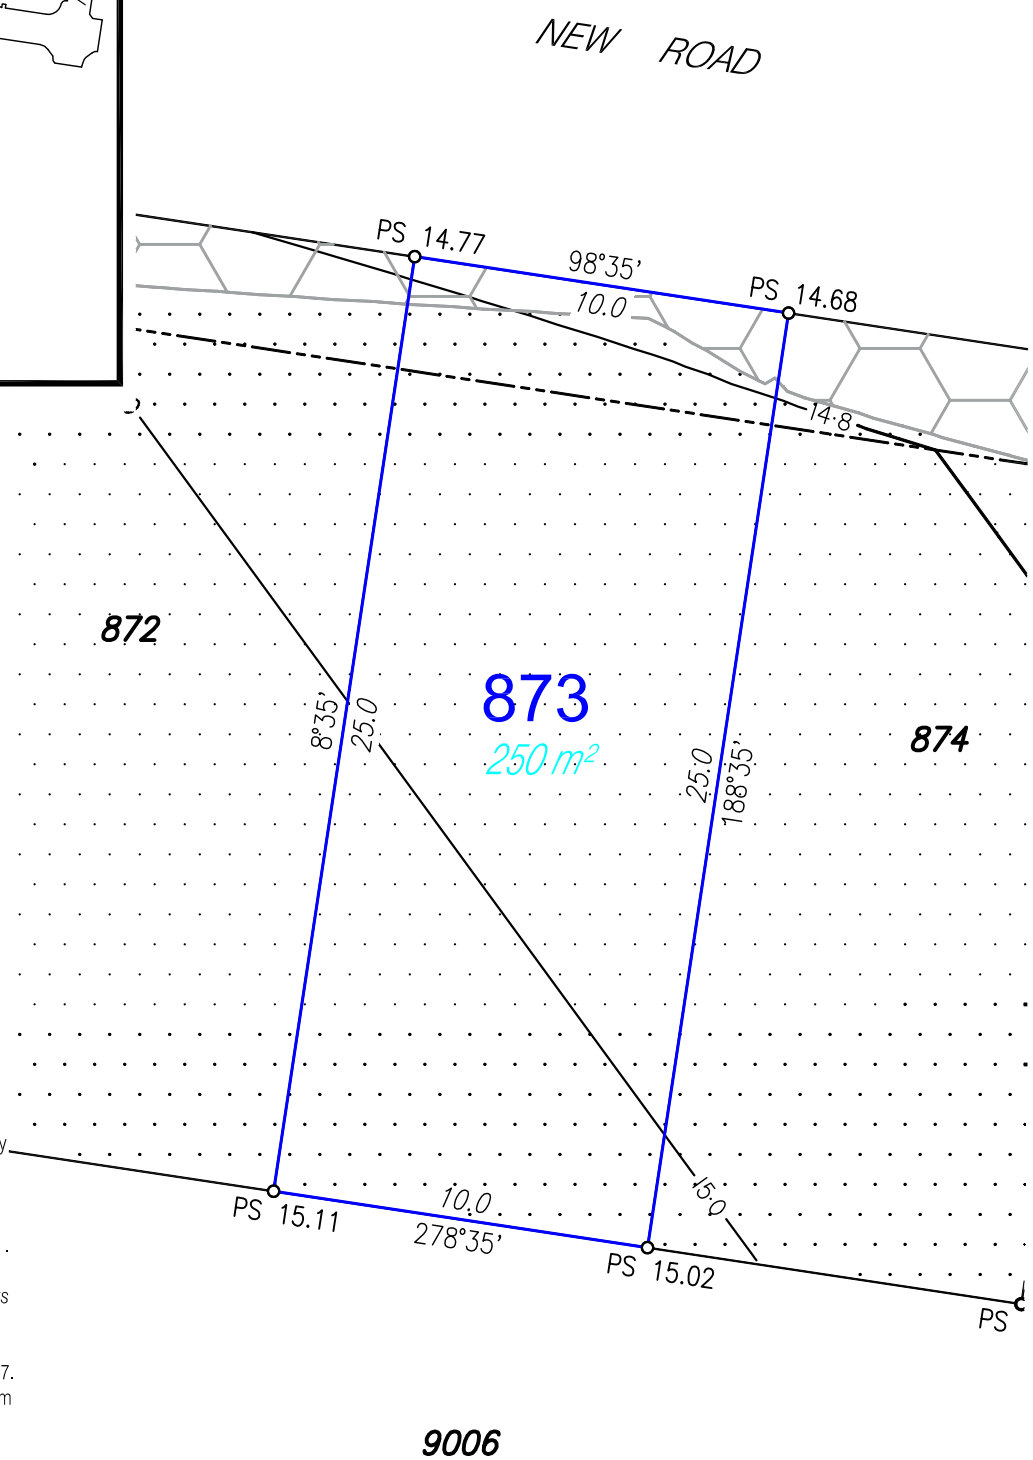

NOTES:

- Areas and Dimensions are subject to survey plan registration.
- Proposed contours, Fill & Final surface level information is as specified on Preliminary Design information prepared by Calibre Consulting Engineers (File: Release-4-design-tin.dxf) received on 15/12/2017.
- Proposed Wall Details are as specified on Preliminary Design information prepared by Urbis & received on / / .
- The compaction of the fill will be done in accordance with Australian Standard AS3798-2007 *Guidelines on earthworks for commercial and residential developments* to Level 1 inspection and testing and the frequency of field density testing will be in accordance with Table 8.1 of AS3798-2007.
- Levels shown are referenced to the Australian Height Datum (AHD).
- This plan was prepared to satisfy Section 11 of the Land Sales Act 1984.
- Builders should not build off the design levels shown; a site survey is required.
- These notes are an integral part of this plan.

Disclosure Plan

For Proposed Lot 873
Harmony - Release 4
Currently Described as Part of Lot 9003
on SP295708
Locality: Palmview
Local Gov: S.C.R.C.

(to be shown on SP302201)

©COPYRIGHT PROTECTS THIS PLAN
Unauthorised reproduction or amendment not permitted. Please contact the author.

RPS Australia East Pty Ltd
ACN 140 292 762
ABN 44 140 292 762
1 Innovation Parkway, Birtinya
(PO BOX 6149) Meridan Plains, Qld, 4551
T 07 5436 7888
F 07 5493 6630
W www.rpsgroup.com.au

0 2 4 6 8 10
metres
SCALE 1:200 IS APPLICABLE ONLY TO THE ORIGINAL SHEET SIZE. (A4)

NORTH

Drawn: MDB	Date: 12/01/2018
Dwg No: 107461-64.dwg	
Cadastral Surveyor : (Authorised Delegate)	
Amended:	
Plan No: 107461-64 L873	Rev :

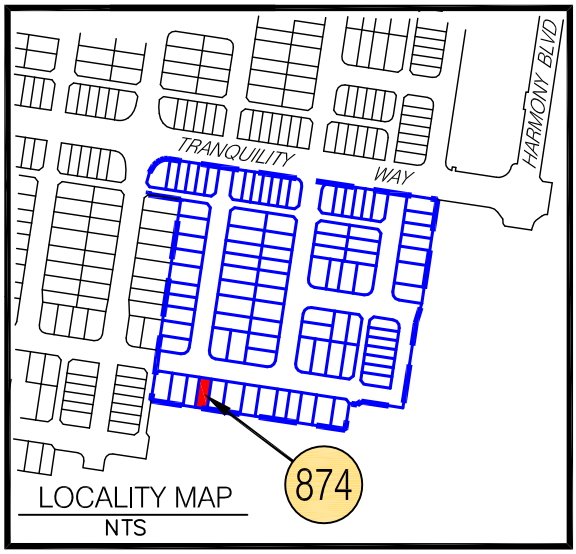

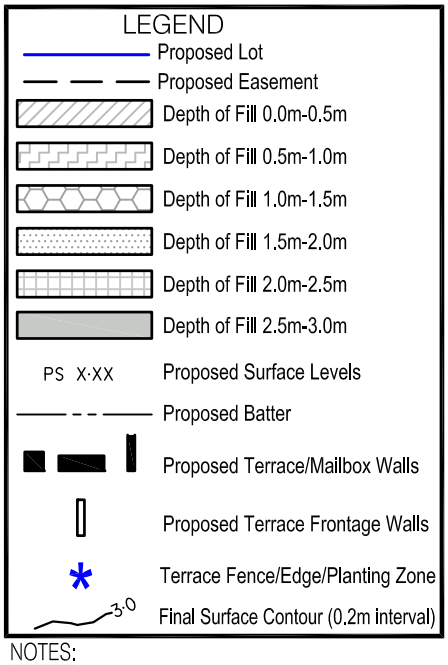

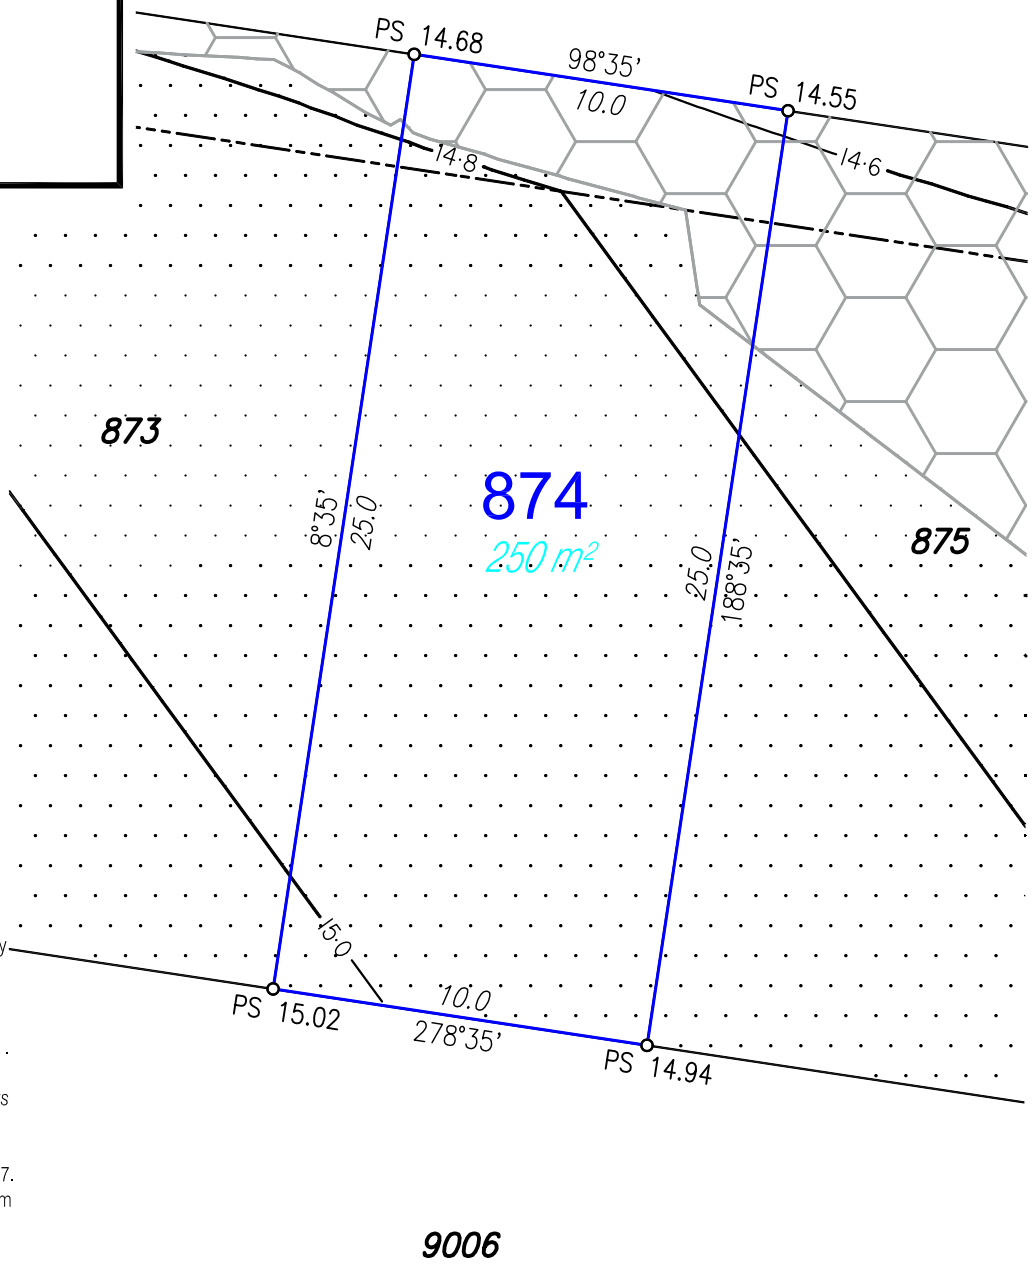

NOTES:

- Areas and Dimensions are subject to survey plan registration.
- Proposed contours, Fill & Final surface level information is as specified on Preliminary Design information prepared by Calibre Consulting Engineers (File: Release-4-design-tin.dxf) received on 15/12/2017.
- Proposed Wall Details are as specified on Preliminary Design information prepared by Urbis & received on / / .
- The compaction of the fill will be done in accordance with Australian Standard AS3798-2007 *Guidelines on earthworks for commercial and residential developments* to Level 1 inspection and testing and the frequency of field density testing will be in accordance with Table 8.1 of AS3798-2007.
- Levels shown are referenced to the Australian Height Datum (AHD).
- This plan was prepared to satisfy Section 11 of the Land Sales Act 1984.
- Builders should not build off the design levels shown; a site survey is required.
- These notes are an integral part of this plan.

Disclosure Plan

For Proposed Lot 874
Harmony - Release 4
Currently Described as Part of Lot 9003
on SP295708
Locality: Palmview
Local Gov: S.C.R.C.

(to be shown on SP302201)

©COPYRIGHT PROTECTS THIS PLAN
Unauthorised reproduction or amendment not permitted. Please contact the author.

RPS Australia East Pty Ltd
ACN 140 292 762
ABN 44 140 292 762
1 Innovation Parkway, Birtinya
(PO BOX 6149) Meridan Plains, Qld, 4551
T 07 5436 7888
F 07 5493 6630
W www.rpsgroup.com.au

0 2 4 6 8 10
metres
SCALE 1:200 IS APPLICABLE ONLY TO THE ORIGINAL SHEET SIZE. (A4)

NORTH

Drawn: MDB	Date: 12/01/2018
Dwg No: 107461-64.dwg	
Cadastral Surveyor : (Authorised Delegate)	
Amended:	
Plan No: 107461-64 L874	Rev :

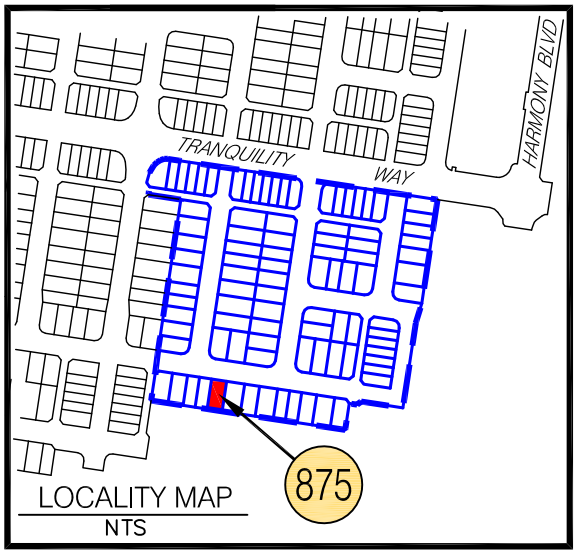

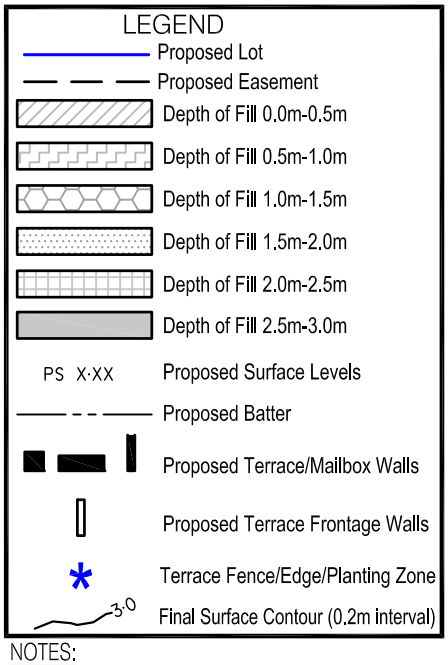

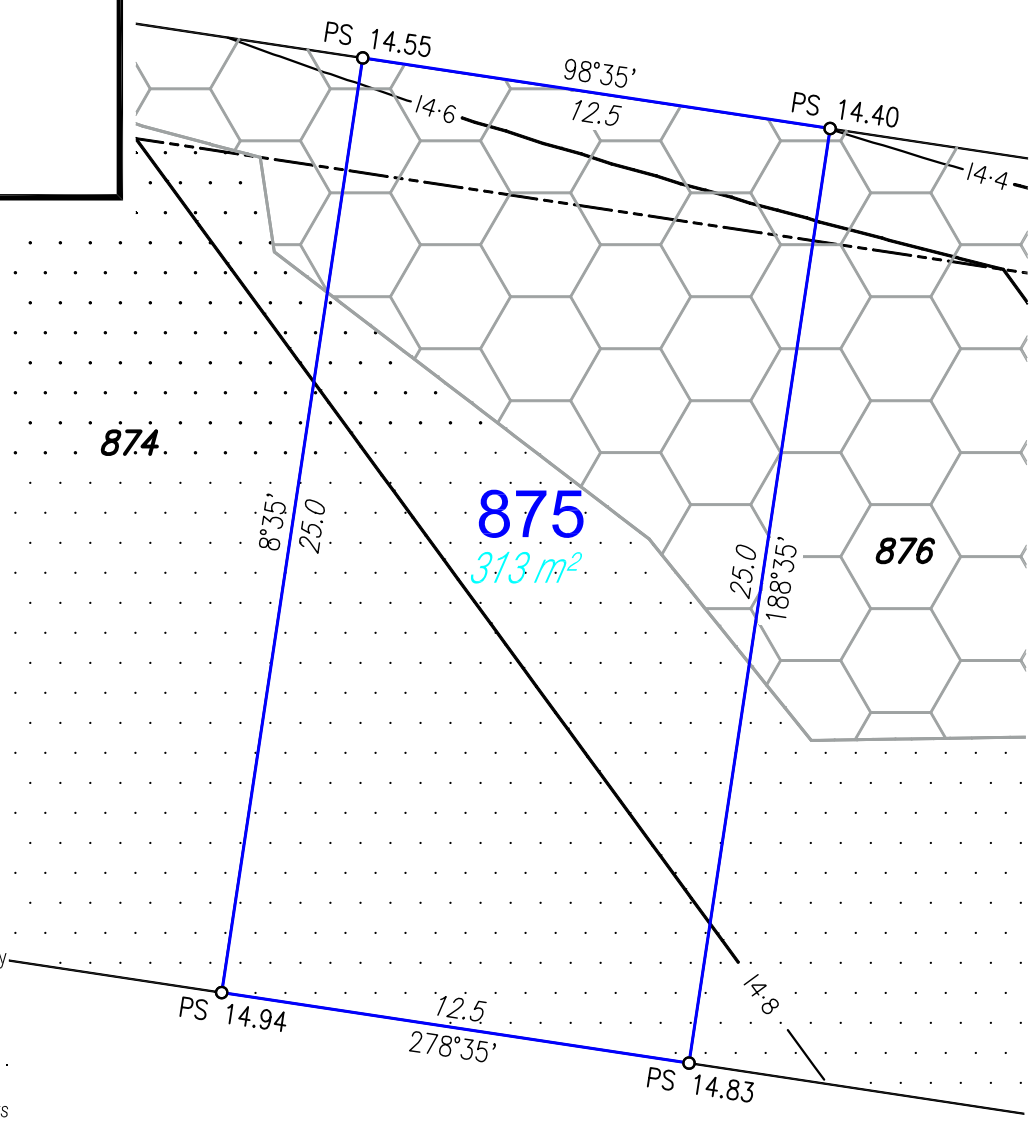

NOTES:

- Areas and Dimensions are subject to survey plan registration.
- Proposed contours, Fill & Final surface level information is as specified on Preliminary Design information prepared by Calibre Consulting Engineers (File: Release-4-design-tin.dxf) received on 15/12/2017.
- Proposed Wall Details are as specified on Preliminary Design information prepared by Urbis & received on / / .
- The compaction of the fill will be done in accordance with Australian Standard AS3798-2007 *Guidelines on earthworks for commercial and residential developments* to Level 1 inspection and testing and the frequency of field density testing will be in accordance with Table 8.1 of AS3798-2007.
- Levels shown are referenced to the Australian Height Datum (AHD).
- This plan was prepared to satisfy Section 11 of the Land Sales Act 1984.
- Builders should not build off the design levels shown; a site survey is required.
- These notes are an integral part of this plan.

Disclosure Plan

For Proposed Lot 875
Harmony - Release 4
Currently Described as Part of Lot 9003
on SP295708
Locality: Palmview
Local Gov: S.C.R.C.

(to be shown on SP302201)

RPS

RPS Australia East Pty Ltd
ACN 140 292 762
ABN 44 140 292 762
1 Innovation Parkway, Birtinya
(PO BOX 6149) Meridan Plains, Qld, 4551
T 07 5436 7888
F 07 5493 6630
W www.rpsgroup.com.au

©COPYRIGHT PROTECTS THIS PLAN
Unauthorised reproduction or amendment not permitted. Please contact the author.

0 2 4 6 8 10
metres
SCALE 1:200 IS APPLICABLE ONLY TO THE ORIGINAL SHEET SIZE. (A4)

NORTH

Drawn: MDB	Date: 12/01/2018
Dwg No: 107461-64.dwg	
Cadastral Surveyor : (Authorised Delegate)	
Amended:	
Plan No: 107461-64 L875	Rev :

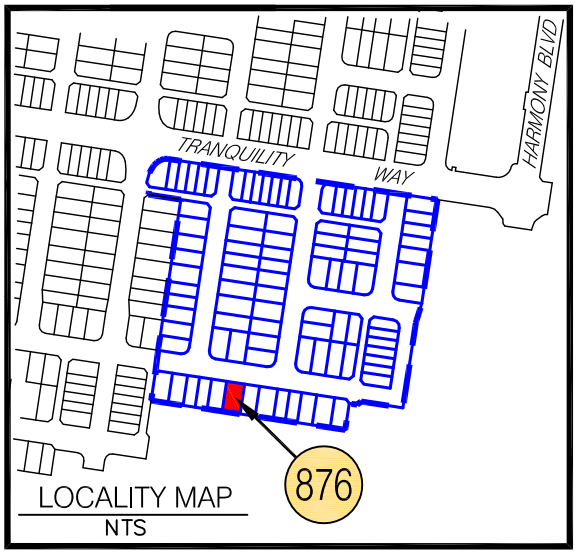

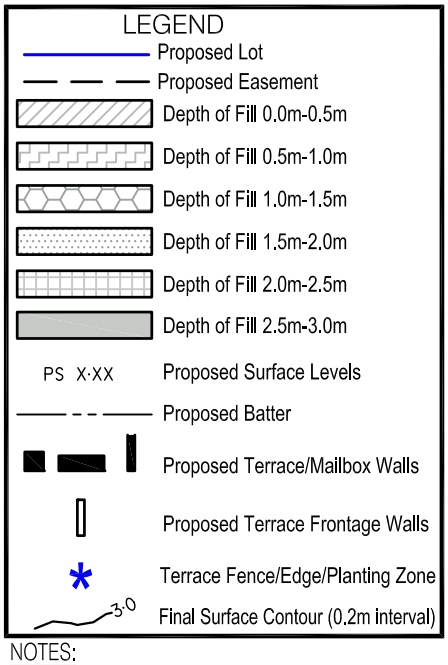

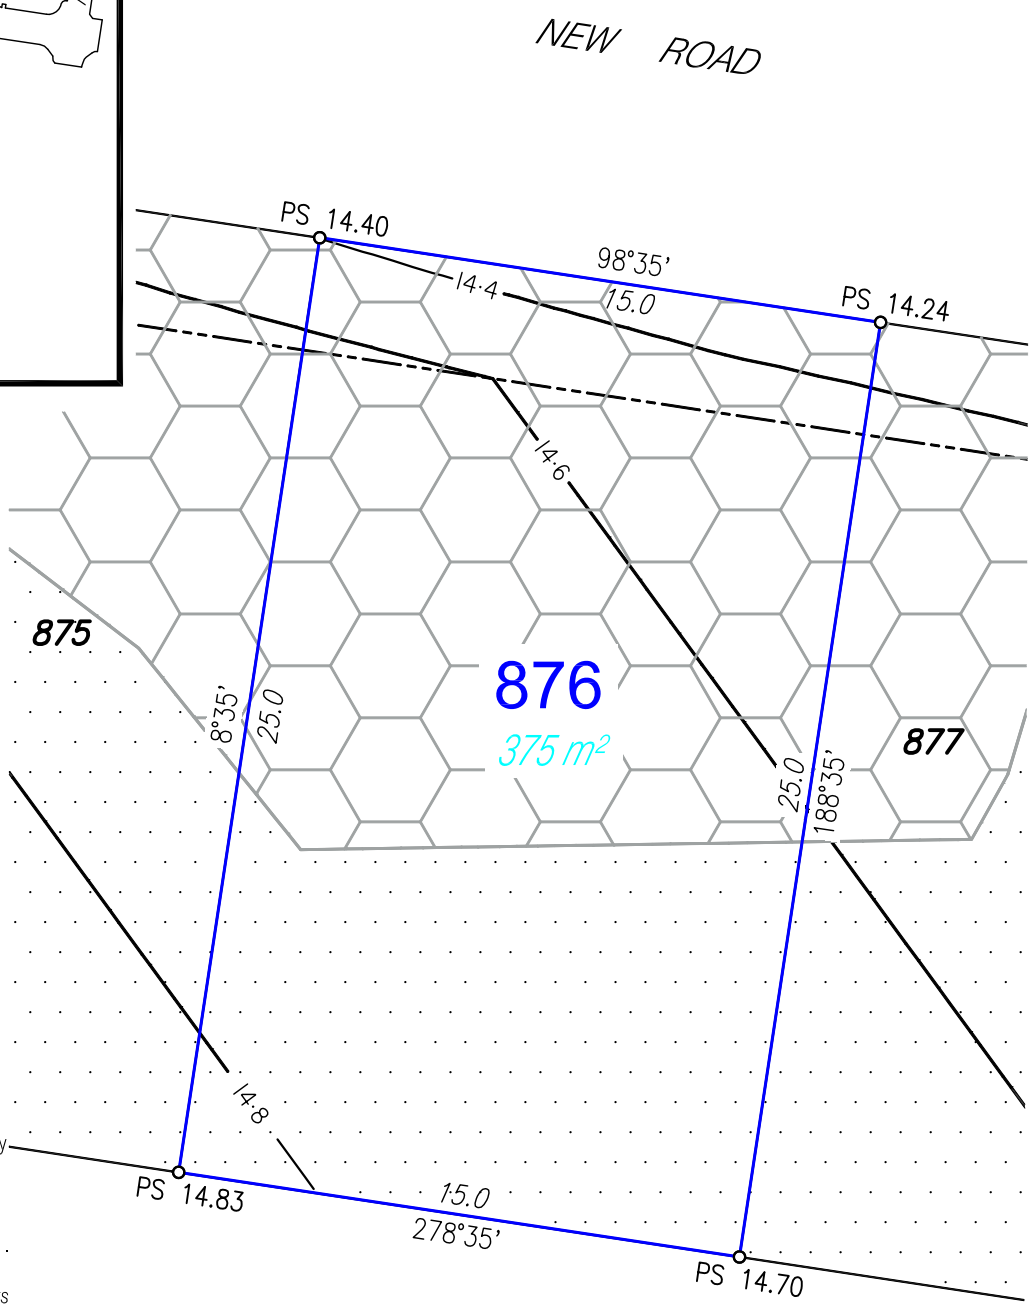

NOTES:

- Areas and Dimensions are subject to survey plan registration.
- Proposed contours, Fill & Final surface level information is as specified on Preliminary Design information prepared by Calibre Consulting Engineers (File: Release-4-design-tin.dxf) received on 15/12/2017.
- Proposed Wall Details are as specified on Preliminary Design information prepared by Urbis & received on / / .
- The compaction of the fill will be done in accordance with Australian Standard AS3798-2007 *Guidelines on earthworks for commercial and residential developments* to Level 1 inspection and testing and the frequency of field density testing will be in accordance with Table 8.1 of AS3798-2007.
- Levels shown are referenced to the Australian Height Datum (AHD).
- This plan was prepared to satisfy Section 11 of the Land Sales Act 1984.
- Builders should not build off the design levels shown; a site survey is required.
- These notes are an integral part of this plan.

Disclosure Plan

For Proposed Lot 876
Harmony - Release 4
Currently Described as Part of Lot 9003
on SP295708
Locality: Palmview
Local Gov: S.C.R.C.

(to be shown on SP302201)

©COPYRIGHT PROTECTS THIS PLAN
Unauthorised reproduction or amendment not permitted. Please contact the author.

RPS Australia East Pty Ltd
ACN 140 292 762
ABN 44 140 292 762
1 Innovation Parkway, Birtinya
(PO BOX 6149) Meridan Plains, Qld, 4551
T 07 5436 7888
F 07 5493 6630
W www.rpsgroup.com.au

0 2 4 6 8 10
metres
SCALE 1:200 IS APPLICABLE ONLY TO THE ORIGINAL SHEET SIZE. (A4)

NORTH

Drawn: MDB	Date: 12/01/2018
Dwg No: 107461-64.dwg	
Cadastral Surveyor : (Authorised Delegate)	
Amended:	
Plan No: 107461-64 L876	Rev :

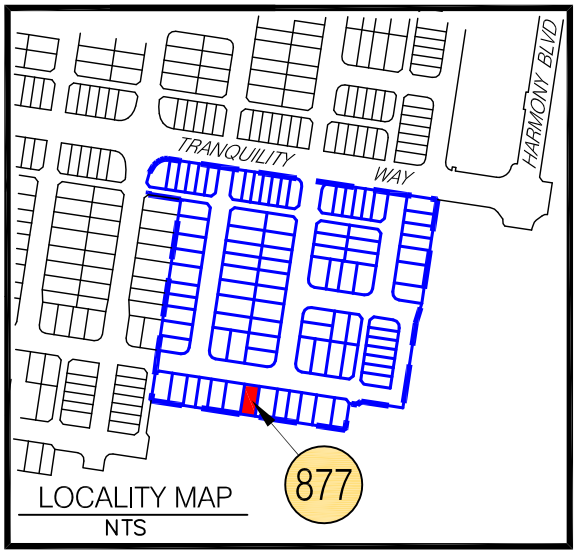

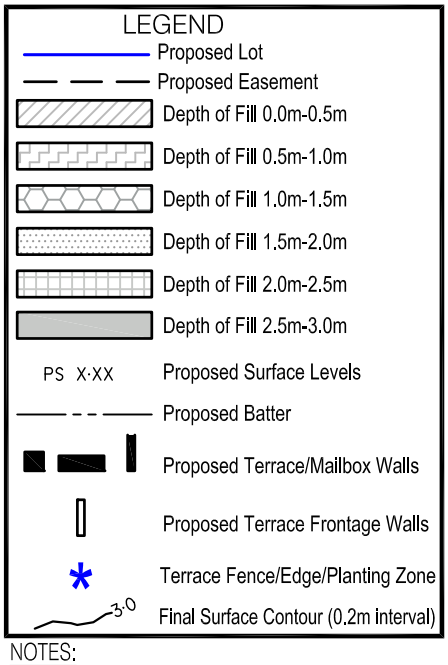

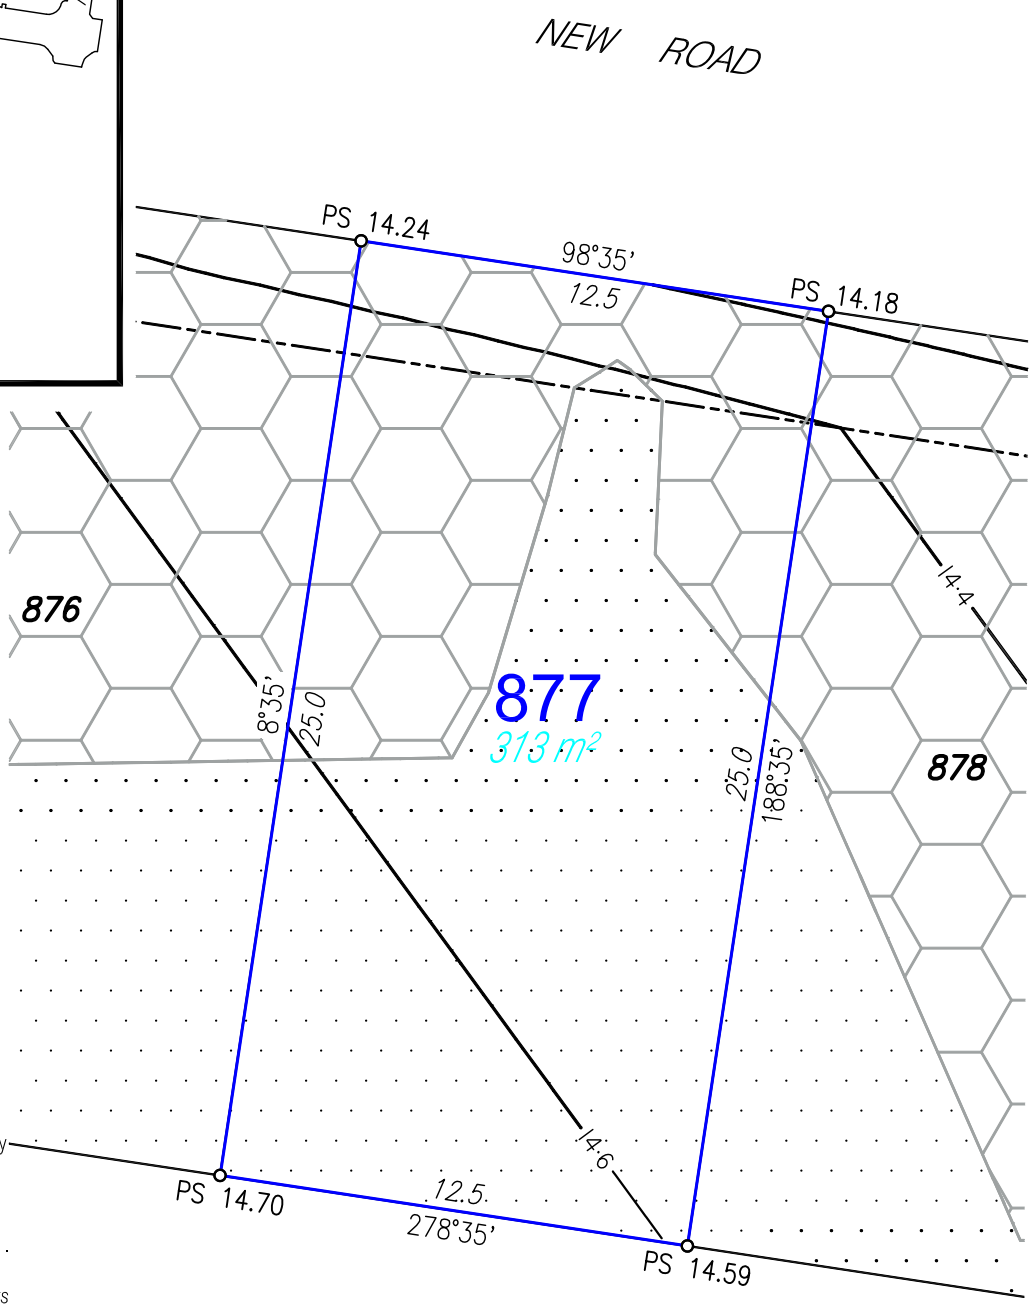

NOTES:

- Areas and Dimensions are subject to survey plan registration.
- Proposed contours, Fill & Final surface level information is as specified on Preliminary Design information prepared by Calibre Consulting Engineers (File: Release-4-design-tin.dxf) received on 15/12/2017.
- Proposed Wall Details are as specified on Preliminary Design information prepared by Urbis & received on / / .
- The compaction of the fill will be done in accordance with Australian Standard AS3798-2007 *Guidelines on earthworks for commercial and residential developments* to Level 1 inspection and testing and the frequency of field density testing will be in accordance with Table 8.1 of AS3798-2007.
- Levels shown are referenced to the Australian Height Datum (AHD).
- This plan was prepared to satisfy Section 11 of the Land Sales Act 1984.
- Builders should not build off the design levels shown; a site survey is required.
- These notes are an integral part of this plan.

Disclosure Plan

For Proposed Lot 877
Harmony - Release 4
Currently Described as Part of Lot 9003
on SP295708
Locality: Palmview
Local Gov: S.C.R.C.

(to be shown on SP302201)

©COPYRIGHT PROTECTS THIS PLAN
Unauthorised reproduction or amendment not permitted. Please contact the author.

RPS Australia East Pty Ltd
ACN 140 292 762
ABN 44 140 292 762
1 Innovation Parkway, Birtinya
(PO BOX 6149) Meridan Plains, Qld, 4551
T 07 5436 7888
F 07 5493 6630
W www.rpsgroup.com.au

0 2 4 6 8 10
metres
SCALE 1:200 IS APPLICABLE ONLY TO THE ORIGINAL SHEET SIZE. (A4)

NORTH

Drawn: MDB	Date: 12/01/2018
Dwg No: 107461-64.dwg	
Cadastral Surveyor : (Authorised Delegate)	
Amended:	
Plan No: 107461-64 L877	Rev :

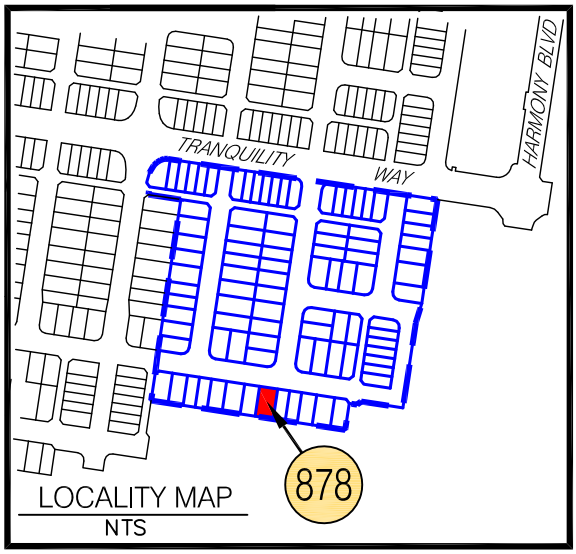

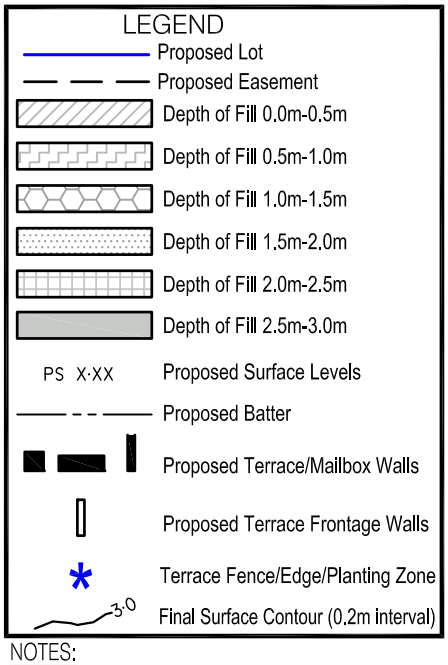

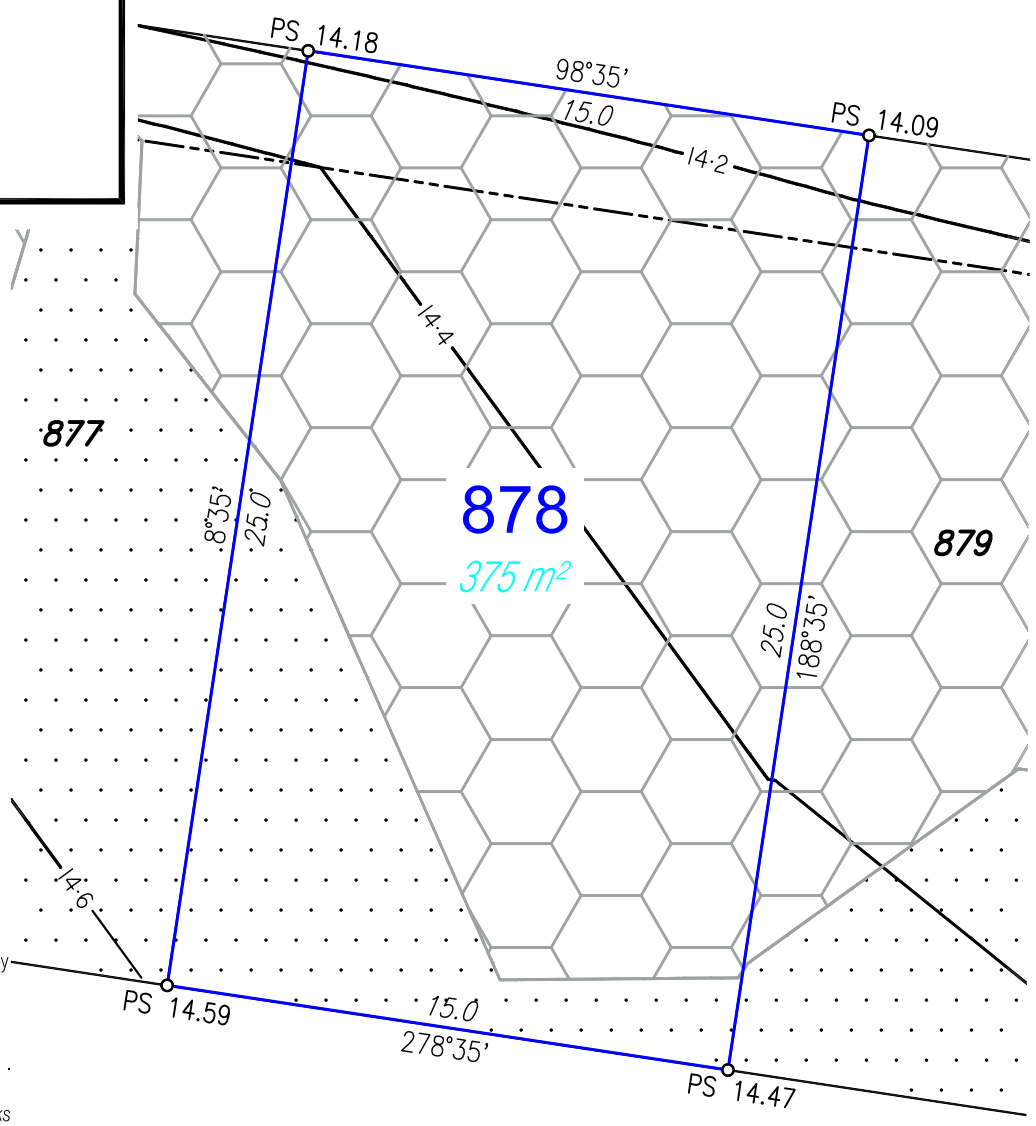

NOTES:

- Areas and Dimensions are subject to survey plan registration.
- Proposed contours, Fill & Final surface level information is as specified on Preliminary Design information prepared by Calibre Consulting Engineers (File: Release-4-design-tin.dxf) received on 15/12/2017.
- Proposed Wall Details are as specified on Preliminary Design information prepared by Urbis & received on / / .
- The compaction of the fill will be done in accordance with Australian Standard AS3798-2007 *Guidelines on earthworks for commercial and residential developments* to Level 1 inspection and testing and the frequency of field density testing will be in accordance with Table 8.1 of AS3798-2007.
- Levels shown are referenced to the Australian Height Datum (AHD).
- This plan was prepared to satisfy Section 11 of the Land Sales Act 1984.
- Builders should not build off the design levels shown; a site survey is required.
- These notes are an integral part of this plan.

Disclosure Plan

For Proposed Lot 878
Harmony - Release 4
Currently Described as Part of Lot 9003
on SP295708
Locality: Palmview
Local Gov: S.C.R.C.

(to be shown on SP302201)

RPS Australia East Pty Ltd
ACN 140 292 762
ABN 44 140 292 762
1 Innovation Parkway, Birtinya
(PO BOX 6149) Meridan Plains, Qld, 4551
T 07 5436 7888
F 07 5493 6630
W www.rpsgroup.com.au

©COPYRIGHT PROTECTS THIS PLAN
Unauthorised reproduction or amendment not permitted. Please contact the author.

0 2 4 6 8 10
metres
SCALE 1:200 IS APPLICABLE ONLY TO THE ORIGINAL SHEET SIZE. (A4)

NORTH

Drawn: MDB	Date: 12/01/2018
Dwg No: 107461-64.dwg	
Cadastral Surveyor : (Authorised Delegate)	
Amended:	
Plan No: 107461-64 L878	Rev :

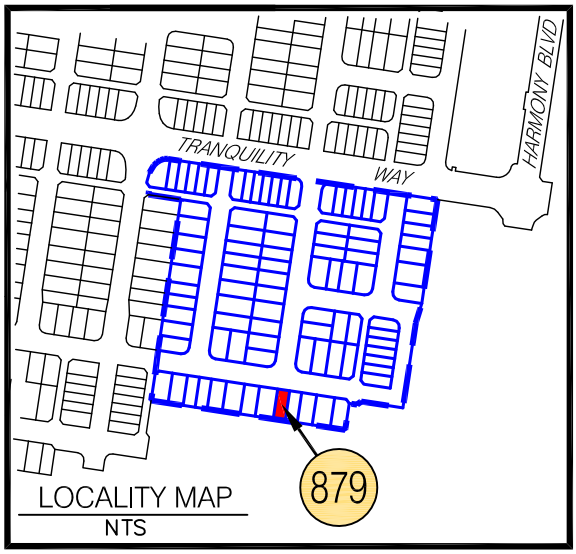

NEW ROAD

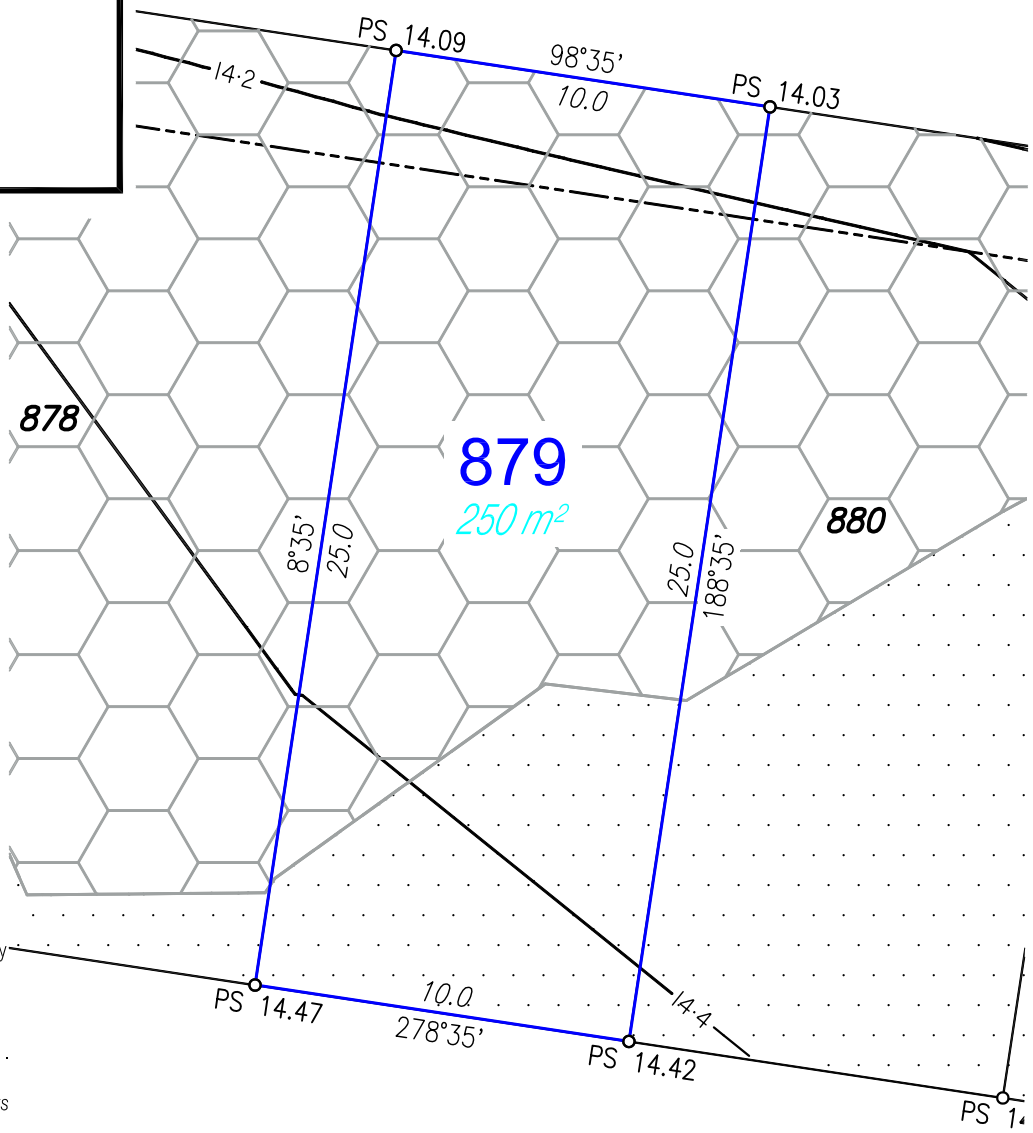

LEGEND

- Proposed Lot
- Proposed Easement
- Depth of Fill 0.0m-0.5m
- Depth of Fill 0.5m-1.0m
- Depth of Fill 1.0m-1.5m
- Depth of Fill 1.5m-2.0m
- Depth of Fill 2.0m-2.5m
- Depth of Fill 2.5m-3.0m
- PS X·XX — Proposed Surface Levels
- Proposed Batter
- Proposed Terrace/Mailbox Walls
- Proposed Terrace Frontage Walls
- Terrace Fence/Edge/Planting Zone
- 30 — Final Surface Contour (0.2m interval)

NOTES:

- Areas and Dimensions are subject to survey plan registration.
- Proposed contours, Fill & Final surface level information is as specified on Preliminary Design information prepared by Calibre Consulting Engineers (File: Release-4-design-tin.dxf) received on 15/12/2017.
- Proposed Wall Details are as specified on Preliminary Design information prepared by Urbis & received on / / .
- The compaction of the fill will be done in accordance with Australian Standard AS3798-2007 *Guidelines on earthworks for commercial and residential developments* to Level 1 inspection and testing and the frequency of field density testing will be in accordance with Table 8.1 of AS3798-2007.
- Levels shown are referenced to the Australian Height Datum (AHD).
- This plan was prepared to satisfy Section 11 of the Land Sales Act 1984.
- Builders should not build off the design levels shown; a site survey is required.
- These notes are an integral part of this plan.

Disclosure Plan

For Proposed Lot 879
Harmony - Release 4
Currently Described as Part of Lot 9003
on SP295708
Locality: Palmview
Local Gov: S.C.R.C.

(to be shown on SP302201)

©COPYRIGHT PROTECTS THIS PLAN
Unauthorised reproduction or amendment not permitted. Please contact the author.

RPS Australia East Pty Ltd
ACN 140 292 762
ABN 44 140 292 762
1 Innovation Parkway, Birtinya
(PO BOX 6149) Meridan Plains, Qld, 4551
T 07 5436 7888
F 07 5493 6630
W www.rpsgroup.com.au

0 2 4 6 8 10
metres
SCALE 1:200 IS APPLICABLE ONLY TO THE ORIGINAL SHEET SIZE. (A4)

NORTH

Drawn: MDB	Date: 12/01/2018
Dwg No: 107461-64.dwg	
Cadastral Surveyor : (Authorised Delegate)	
Amended:	
Plan No: 107461-64 L879	Rev :

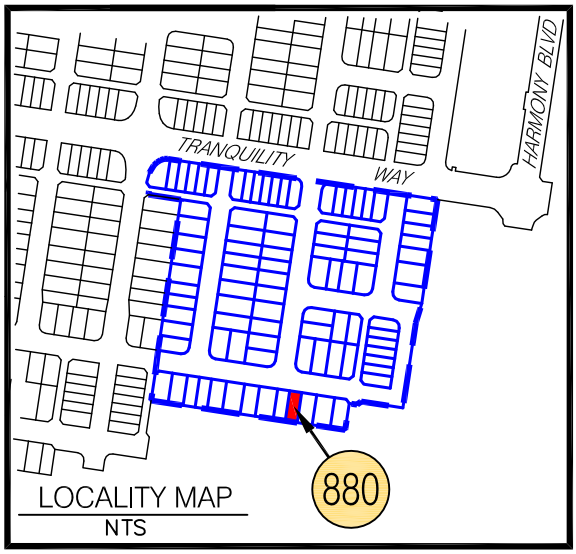

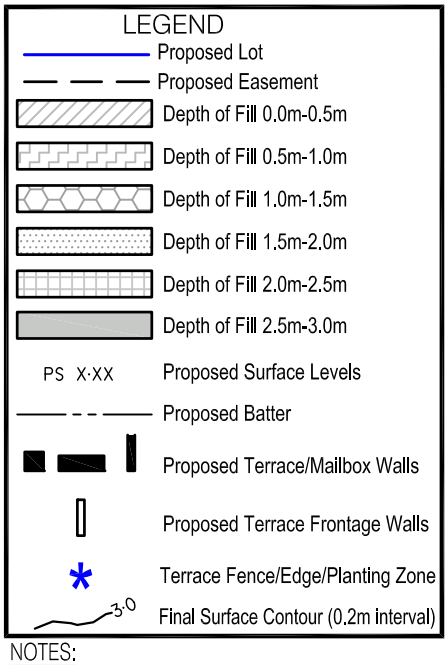

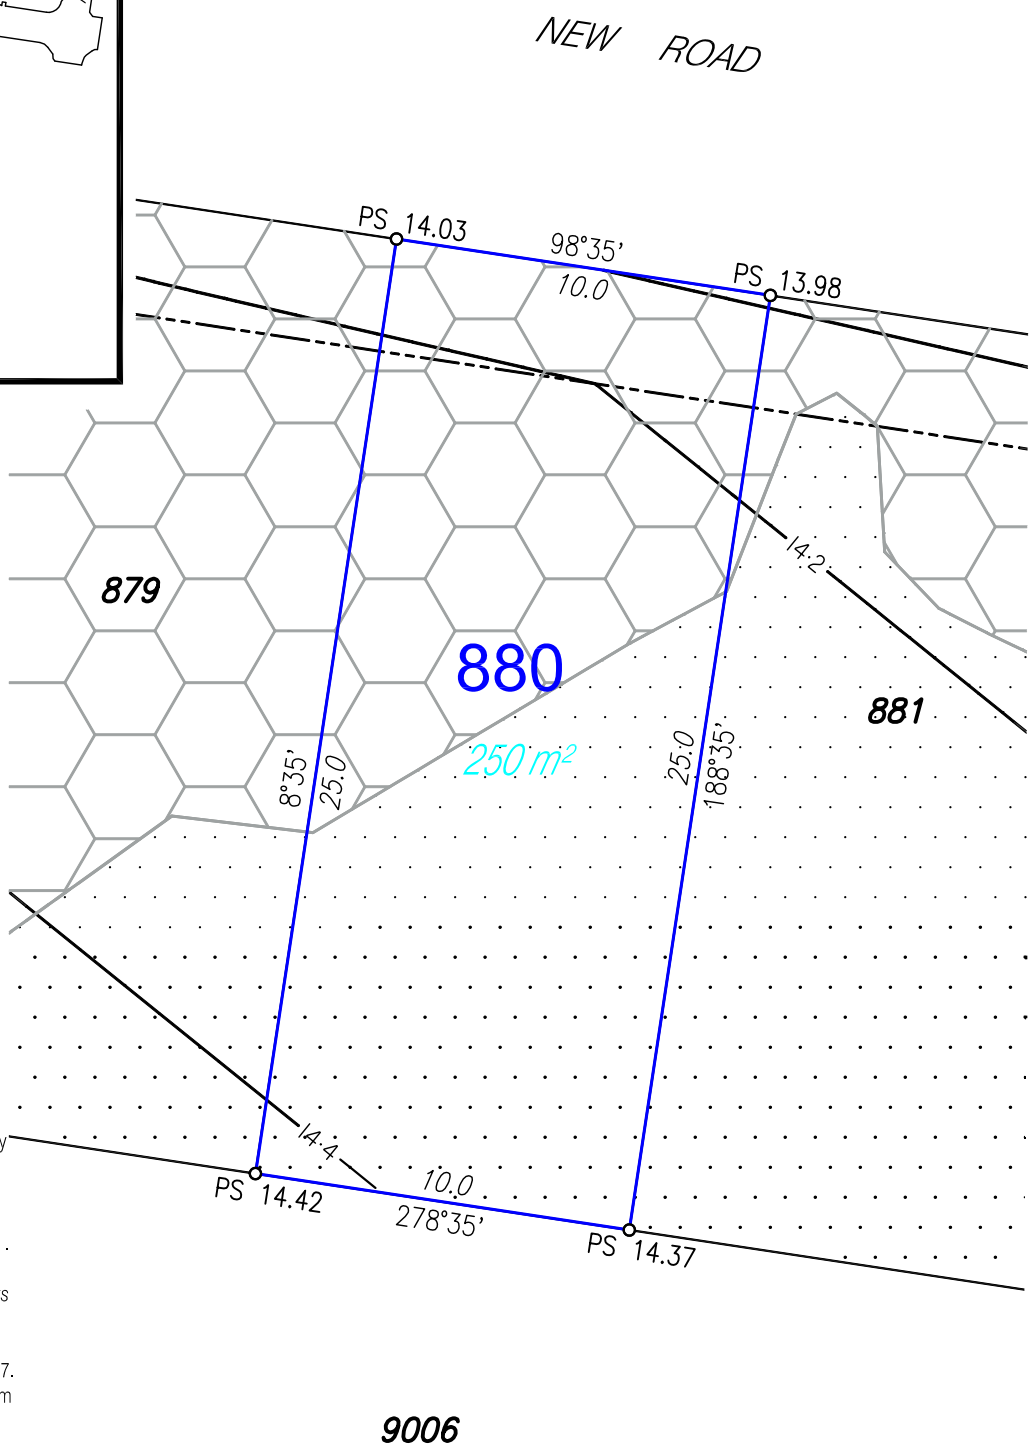

NOTES:

- Areas and Dimensions are subject to survey plan registration.
- Proposed contours, Fill & Final surface level information is as specified on Preliminary Design information prepared by Calibre Consulting Engineers (File: Release-4-design-tin.dxf) received on 15/12/2017.
- Proposed Wall Details are as specified on Preliminary Design information prepared by Urbis & received on / / .
- The compaction of the fill will be done in accordance with Australian Standard AS3798-2007 *Guidelines on earthworks for commercial and residential developments* to Level 1 inspection and testing and the frequency of field density testing will be in accordance with Table 8.1 of AS3798-2007.
- Levels shown are referenced to the Australian Height Datum (AHD).
- This plan was prepared to satisfy Section 11 of the Land Sales Act 1984.
- Builders should not build off the design levels shown; a site survey is required.
- These notes are an integral part of this plan.

Disclosure Plan

For Proposed Lot 880
Harmony - Release 4
Currently Described as Part of Lot 9003
on SP295708
Locality: Palmview
Local Gov: S.C.R.C.

(to be shown on SP302201)

©COPYRIGHT PROTECTS THIS PLAN
Unauthorised reproduction or amendment not permitted. Please contact the author.

RPS Australia East Pty Ltd
ACN 140 292 762
ABN 44 140 292 762
1 Innovation Parkway, Birtinya
(PO BOX 6149) Meridan Plains, Qld, 4551
T 07 5436 7888
F 07 5493 6630
W www.rpsgroup.com.au

0 2 4 6 8 10
metres
SCALE 1:200 IS APPLICABLE ONLY TO THE ORIGINAL SHEET SIZE. (A4)

NORTH

Drawn: MDB	Date: 12/01/2018
Dwg No: 107461-64.dwg	
Cadastral Surveyor : (Authorised Delegate)	
Amended:	
Plan No: 107461-64 L880	Rev :

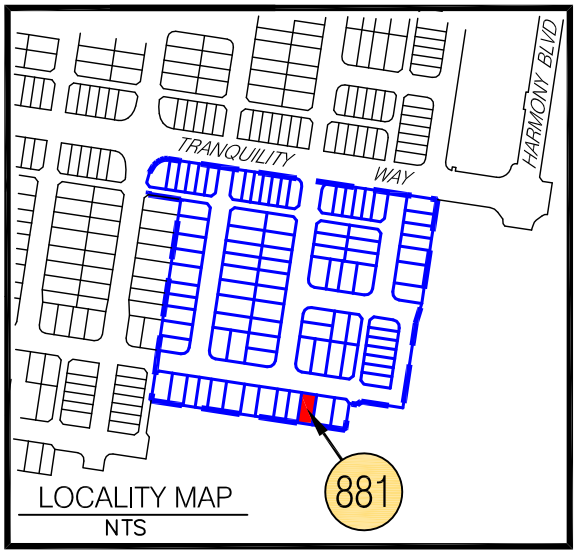

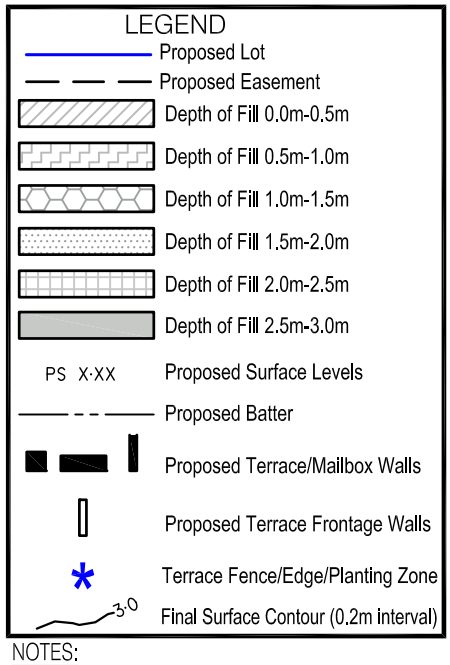

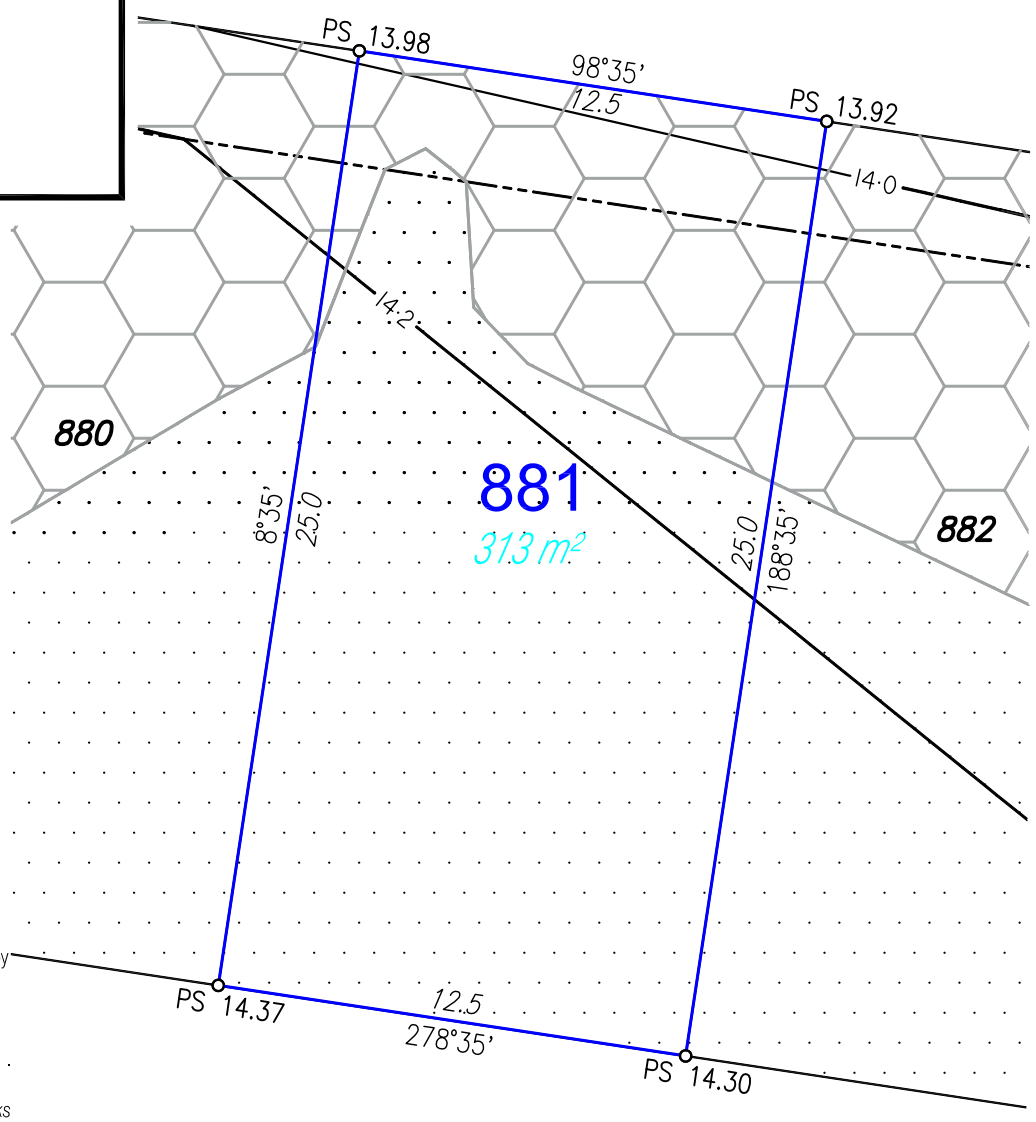

NOTES:

- Areas and Dimensions are subject to survey plan registration.
- Proposed contours, Fill & Final surface level information is as specified on Preliminary Design information prepared by Calibre Consulting Engineers (File: Release-4-design-tin.dxf) received on 15/12/2017.
- Proposed Wall Details are as specified on Preliminary Design information prepared by Urbis & received on / / .
- The compaction of the fill will be done in accordance with Australian Standard AS3798-2007 *Guidelines on earthworks for commercial and residential developments* to Level 1 inspection and testing and the frequency of field density testing will be in accordance with Table 8.1 of AS3798-2007.
- Levels shown are referenced to the Australian Height Datum (AHD).
- This plan was prepared to satisfy Section 11 of the Land Sales Act 1984.
- Builders should not build off the design levels shown; a site survey is required.
- These notes are an integral part of this plan.

Disclosure Plan

For Proposed Lot 881
Harmony - Release 4
Currently Described as Part of Lot 9003
on SP295708
Locality: Palmview
Local Gov: S.C.R.C.

(to be shown on SP302201)

RPS

©COPYRIGHT PROTECTS THIS PLAN
Unauthorised reproduction or amendment not permitted. Please contact the author.

RPS Australia East Pty Ltd
ACN 140 292 762
ABN 44 140 292 762
1 Innovation Parkway, Birtinya
(PO BOX 6149) Meridan Plains, Qld, 4551
T 07 5436 7888
F 07 5493 6630
W www.rpsgroup.com.au

0 2 4 6 8 10
metres
SCALE 1:200 IS APPLICABLE ONLY TO THE ORIGINAL SHEET SIZE. (A4)

NORTH

Drawn: MDB	Date: 12/01/2018
Dwg No: 107461-64.dwg	
Cadastral Surveyor : (Authorised Delegate)	
Amended:	
Plan No: 107461-64 L881	Rev :

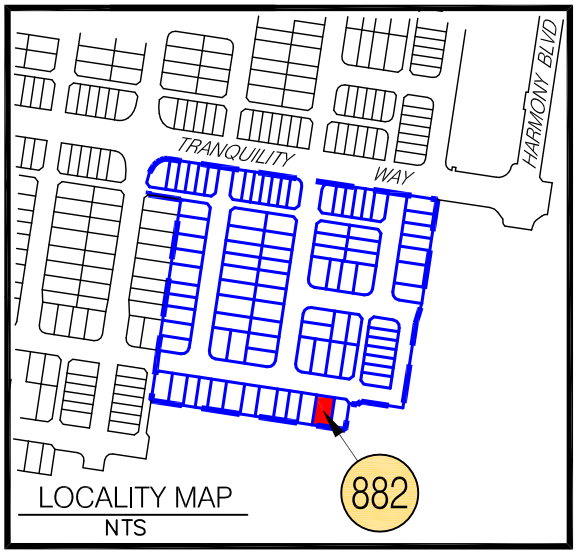

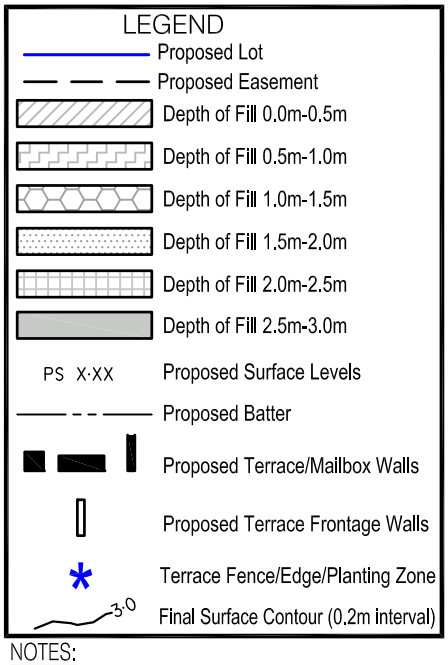

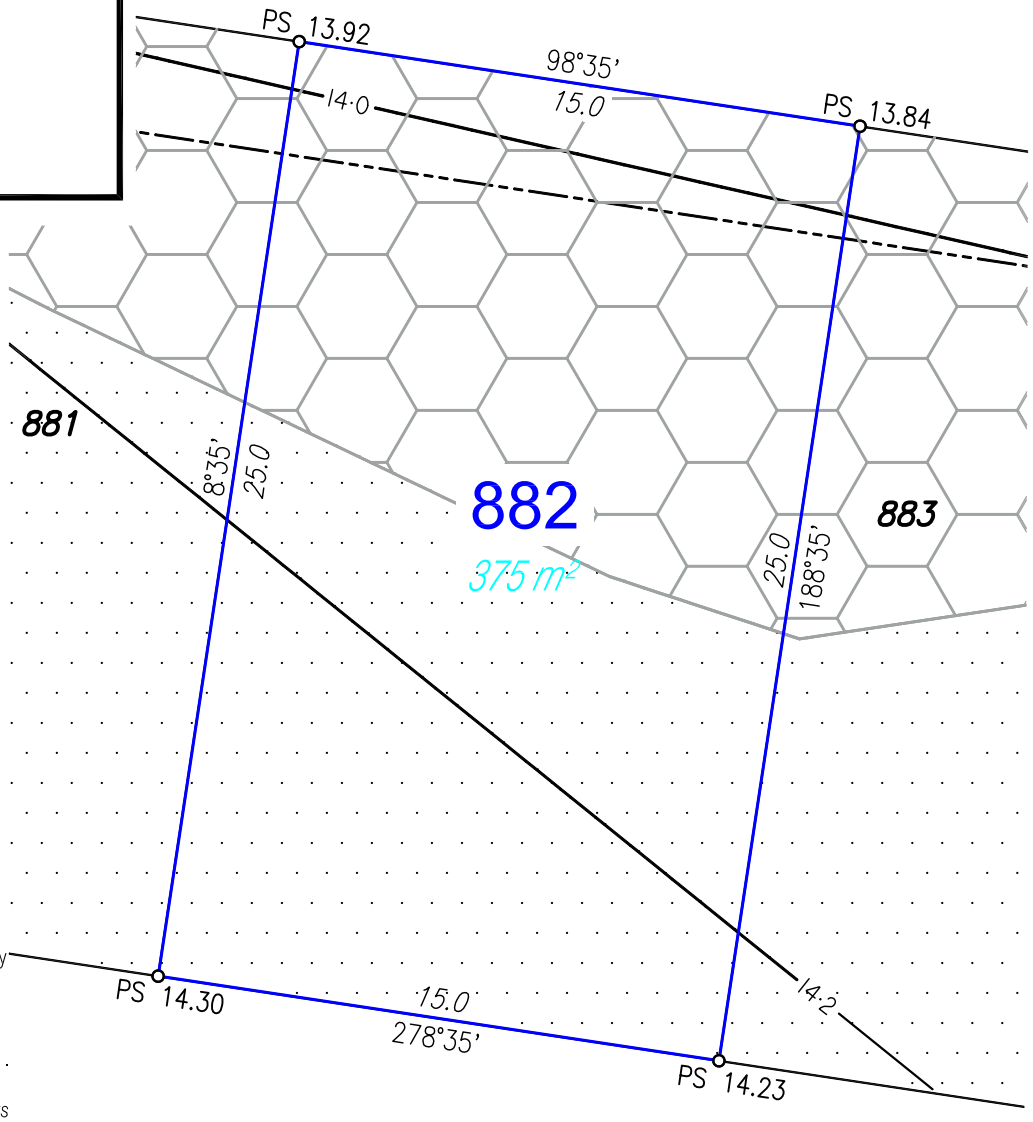

NOTES:

- Areas and Dimensions are subject to survey plan registration.
- Proposed contours, Fill & Final surface level information is as specified on Preliminary Design information prepared by Calibre Consulting Engineers (File: Release-4-design-tin.dxf) received on 15/12/2017.
- Proposed Wall Details are as specified on Preliminary Design information prepared by Urbis & received on / / .
- The compaction of the fill will be done in accordance with Australian Standard AS3798-2007 *Guidelines on earthworks for commercial and residential developments* to Level 1 inspection and testing and the frequency of field density testing will be in accordance with Table 8.1 of AS3798-2007.
- Levels shown are referenced to the Australian Height Datum (AHD).
- This plan was prepared to satisfy Section 11 of the Land Sales Act 1984.
- Builders should not build off the design levels shown; a site survey is required.
- These notes are an integral part of this plan.

Disclosure Plan

For Proposed Lot 882
Harmony - Release 4
Currently Described as Part of Lot 9003
on SP295708
Locality: Palmview
Local Gov: S.C.R.C.

(to be shown on SP302201)

RPS

©COPYRIGHT PROTECTS THIS PLAN
Unauthorised reproduction or amendment not permitted. Please contact the author.

RPS Australia East Pty Ltd
ACN 140 292 762
ABN 44 140 292 762
1 Innovation Parkway, Birtinya
(PO BOX 6149) Meridan Plains, Qld, 4551
T 07 5436 7888
F 07 5493 6630
W www.rpsgroup.com.au

0 2 4 6 8 10
metres
SCALE 1:200 IS APPLICABLE ONLY TO THE ORIGINAL SHEET SIZE. (A4)

NORTH

Drawn: MDB	Date: 12/01/2018
Dwg No: 107461-64.dwg	
Cadastral Surveyor : (Authorised Delegate)	
Amended:	
Plan No: 107461-64 L882	Rev :

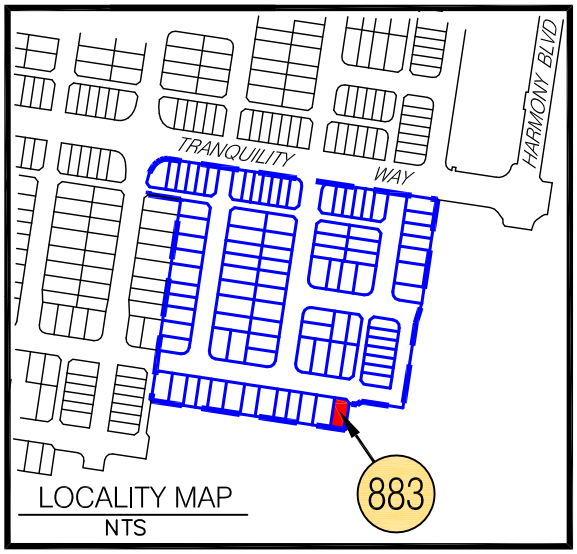

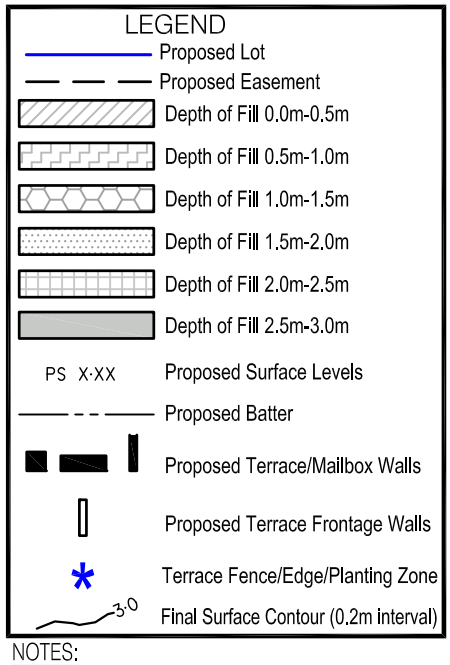

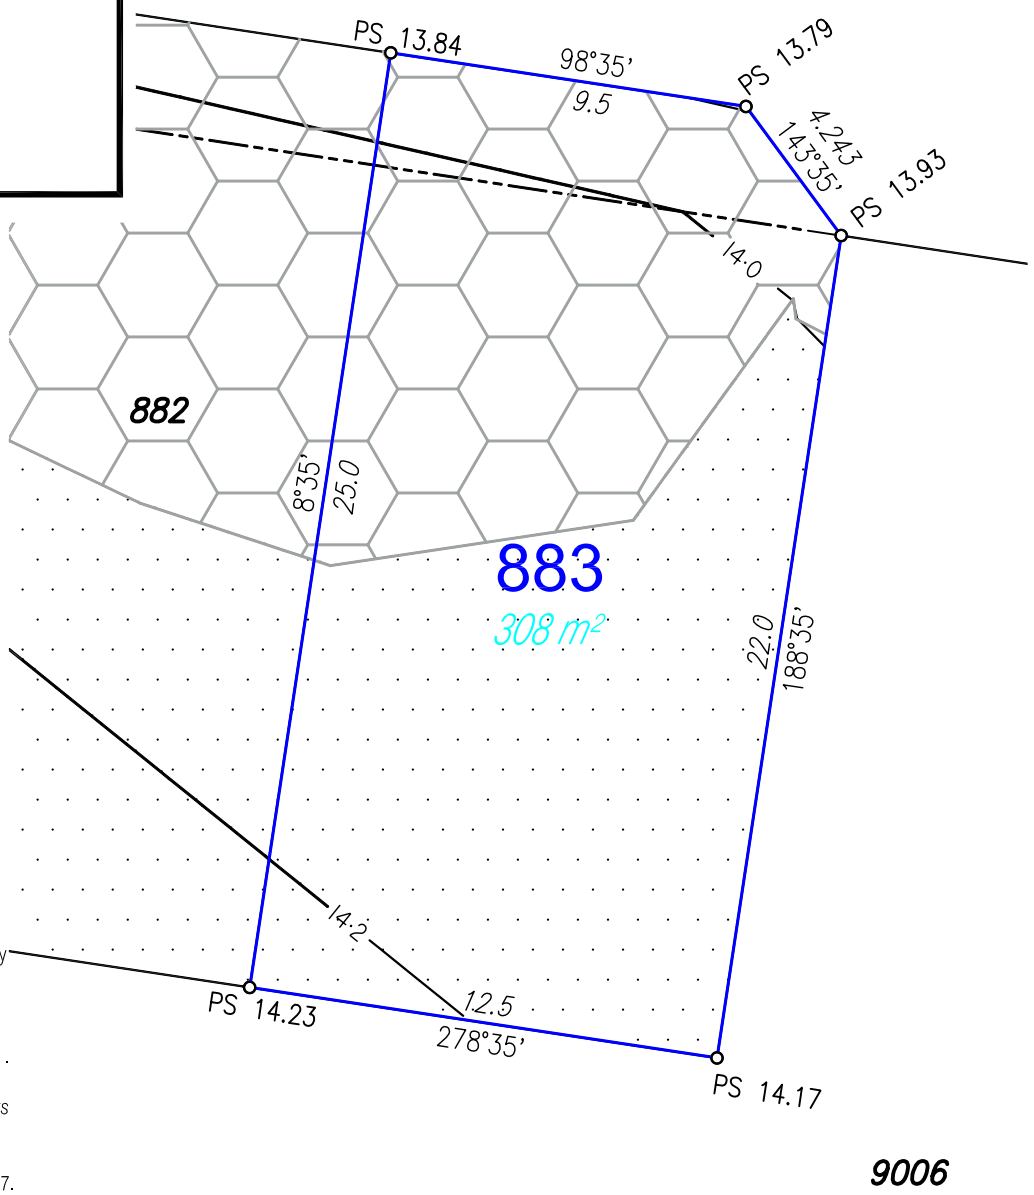

NOTES:

- Areas and Dimensions are subject to survey plan registration.
- Proposed contours, Fill & Final surface level information is as specified on Preliminary Design information prepared by Calibre Consulting Engineers (File: Release-4-design-tin.dxf) received on 15/12/2017.
- Proposed Wall Details are as specified on Preliminary Design information prepared by Urbis & received on / / .
- The compaction of the fill will be done in accordance with Australian Standard AS3798-2007 *Guidelines on earthworks for commercial and residential developments* to Level 1 inspection and testing and the frequency of field density testing will be in accordance with Table 8.1 of AS3798-2007.
- Levels shown are referenced to the Australian Height Datum (AHD).
- This plan was prepared to satisfy Section 11 of the Land Sales Act 1984.
- Builders should not build off the design levels shown; a site survey is required.
- These notes are an integral part of this plan.

Disclosure Plan

For Proposed Lot 883
Harmony - Release 4
Currently Described as Part of Lot 9003
on SP295708
Locality: Palmview
Local Gov: S.C.R.C.

(to be shown on SP302201)

©COPYRIGHT PROTECTS THIS PLAN
Unauthorised reproduction or amendment not permitted. Please contact the author.

RPS Australia East Pty Ltd
ACN 140 292 762
ABN 44 140 292 762
1 Innovation Parkway, Birtinya
(PO BOX 6149) Meridan Plains, Qld, 4551
T 07 5436 7888
F 07 5493 6630
W www.rpsgroup.com.au

0 2 4 6 8 10
metres
SCALE 1:200 IS APPLICABLE ONLY TO THE ORIGINAL SHEET SIZE. (A4)

NORTH

Drawn: MDB	Date: 12/01/2018
Dwg No: 107461-64.dwg	
Cadastral Surveyor : (Authorised Delegate)	
Amended:	
Plan No: 107461-64 L883	Rev :