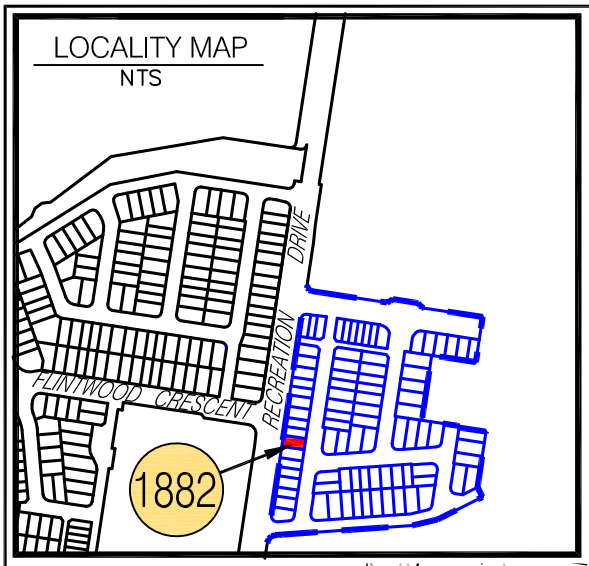

LEGEND

- Proposed Lot
- Proposed Easement
- Depth of Fill 0.0m-0.5m
- Depth of Fill 0.5m-1.0m
- Depth of Fill 1.0m-1.5m
- Depth of Fill 1.5m-2.0m
- Depth of Fill 2.0m-2.5m
- Depth of Fill 2.5m-3.0m
- Depth of Fill 3.0m-3.5m
- PS X·XX Proposed Surface Levels
- Proposed Batter
- 3·0 Final Surface Contour (0.2m interval)

NOTES:

- Areas and Dimensions are subject to survey plan registration.
- Proposed contours, Fill, Final surface level & Retaining Wall information is as specified on Preliminary Design information prepared by Calibre Consulting Engineers (File:Release 17 Design Tin.12daz) received on 9/12/2020.
- The compaction of the fill will be done in accordance with Australian Standard AS3798-2007 *Guidelines on earthworks for commercial and residential developments* to Level 1 inspection and testing and the frequency of field density testing will be in accordance with Table 8.1 of AS3798-2007.
- Levels shown are referenced to the Australian Height Datum (AHD).
- This plan was prepared to satisfy Section 11 of the Land Sales Act 1984.
- Builders should not build off the design levels shown; a site survey is required.
- These notes are an integral part of this plan.

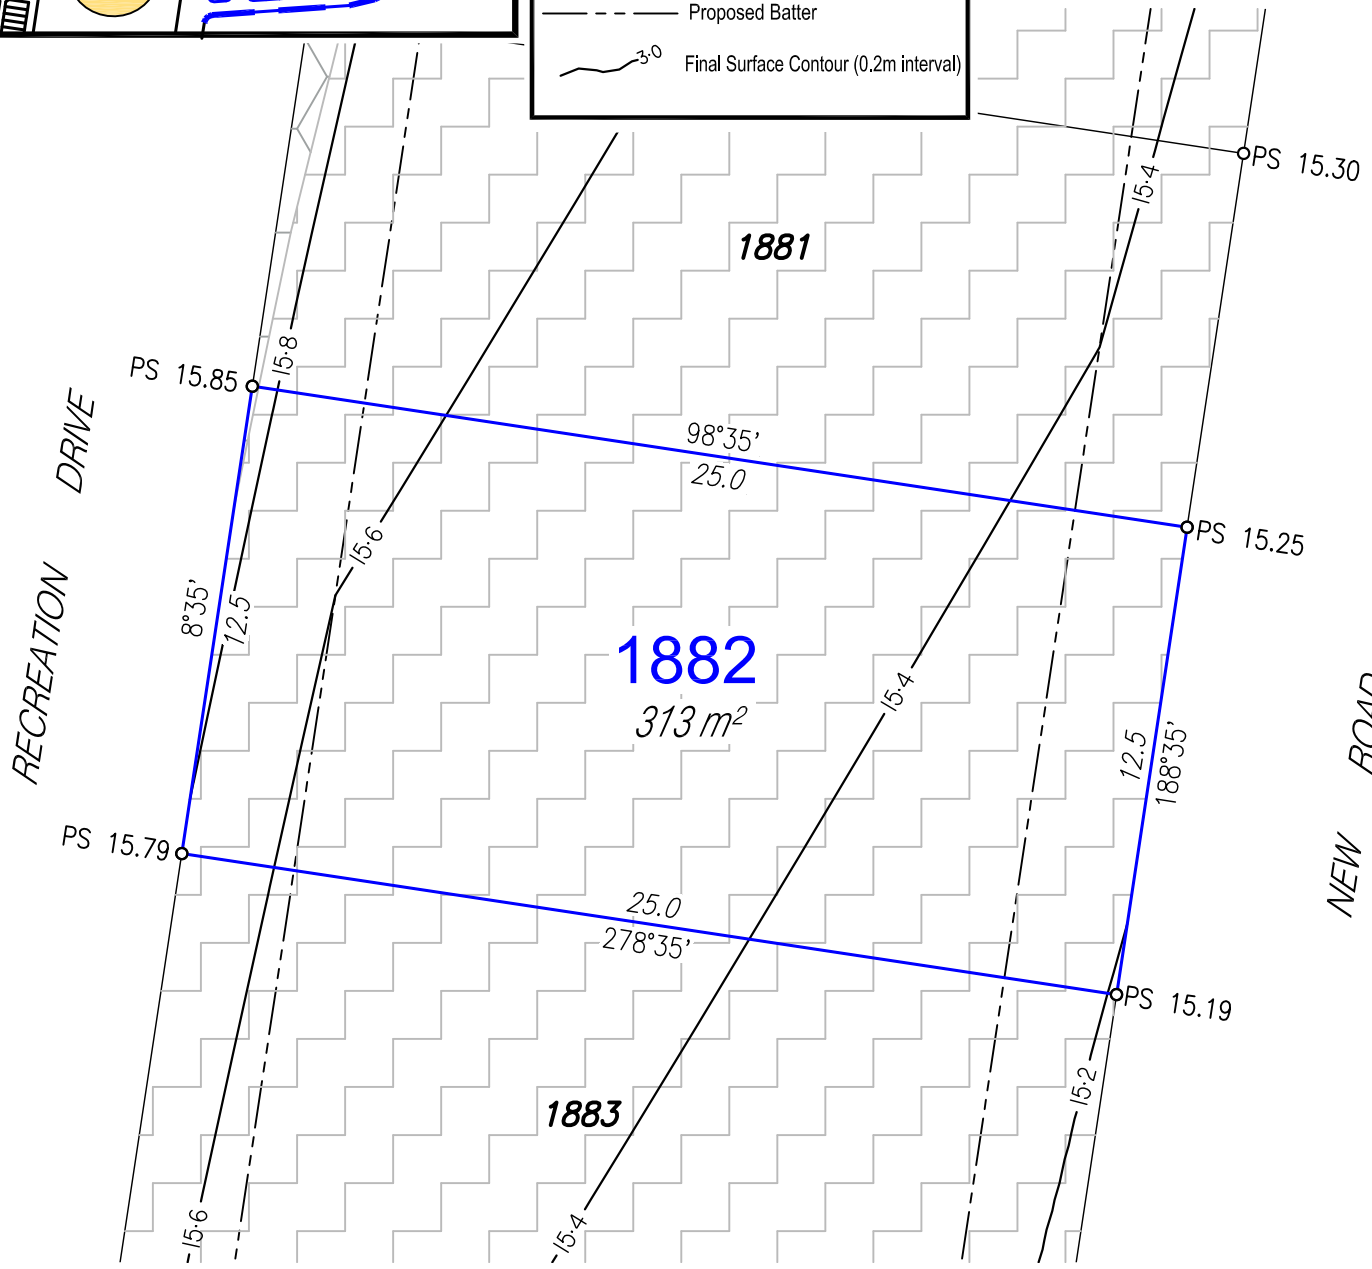

Disclosure Plan

For Proposed Lot 1882
Harmony - Release 17
Currently Described as Part of Lot 9016
on SP317080
Locality: Palmview
Local Gov: S.C.R.C.

(to be shown on SP322782)

©COPYRIGHT PROTECTS THIS PLAN
Unauthorised reproduction or amendment not permitted. Please contact the author.

RPS Australia East Pty Ltd
ACN 140 292 762
ABN 44 140 292 762

1 Innovation Parkway, Birtinya, Qld, 4575
PO BOX 6149, Meridan Plains, Qld, 4551

T 07 5436 7888
F 07 5493 6630
W rpsgroup.com

0 2 4 6 8 10
metres

SCALE 1:200 IS APPLICABLE ONLY TO THE ORIGINAL SHEET SIZE. (A4)

NORTH

Drawn: MDB	Date: 11/12/2020
Dwg No: 107461-117.dwg	
Cadastral Surveyor : (Authorised Delegate)	
Amended:	
Plan No: 107461-117 L1882	Rev :

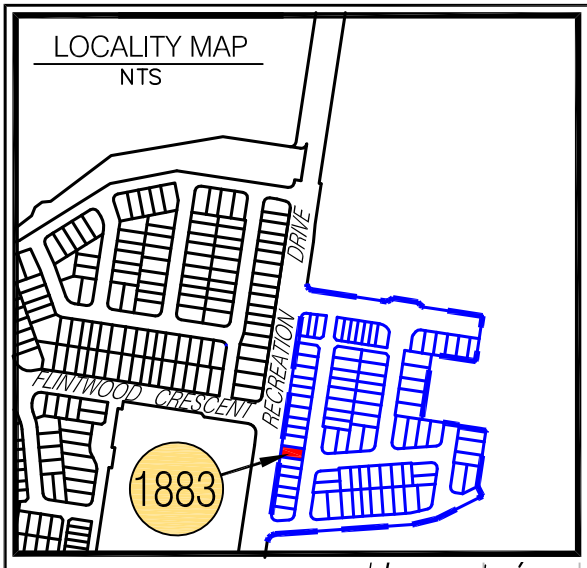

LEGEND

- Proposed Lot
- Proposed Easement
- Depth of Fill 0.0m-0.5m
- Depth of Fill 0.5m-1.0m
- Depth of Fill 1.0m-1.5m
- Depth of Fill 1.5m-2.0m
- Depth of Fill 2.0m-2.5m
- Depth of Fill 2.5m-3.0m
- Depth of Fill 3.0m-3.5m
- PS X·XX Proposed Surface Levels
- Proposed Batter
- 3·0 Final Surface Contour (0.2m interval)

NOTES:

- Areas and Dimensions are subject to survey plan registration.
- Proposed contours, Fill, Final surface level & Retaining Wall information is as specified on Preliminary Design information prepared by Calibre Consulting Engineers (File:Release 17 Design Tin.12daz) received on 9/12/2020.
- The compaction of the fill will be done in accordance with Australian Standard AS3798-2007 *Guidelines on earthworks for commercial and residential developments* to Level 1 inspection and testing and the frequency of field density testing will be in accordance with Table 8.1 of AS3798-2007.
- Levels shown are referenced to the Australian Height Datum (AHD).
- This plan was prepared to satisfy Section 11 of the Land Sales Act 1984.
- Builders should not build off the design levels shown; a site survey is required.
- These notes are an integral part of this plan.

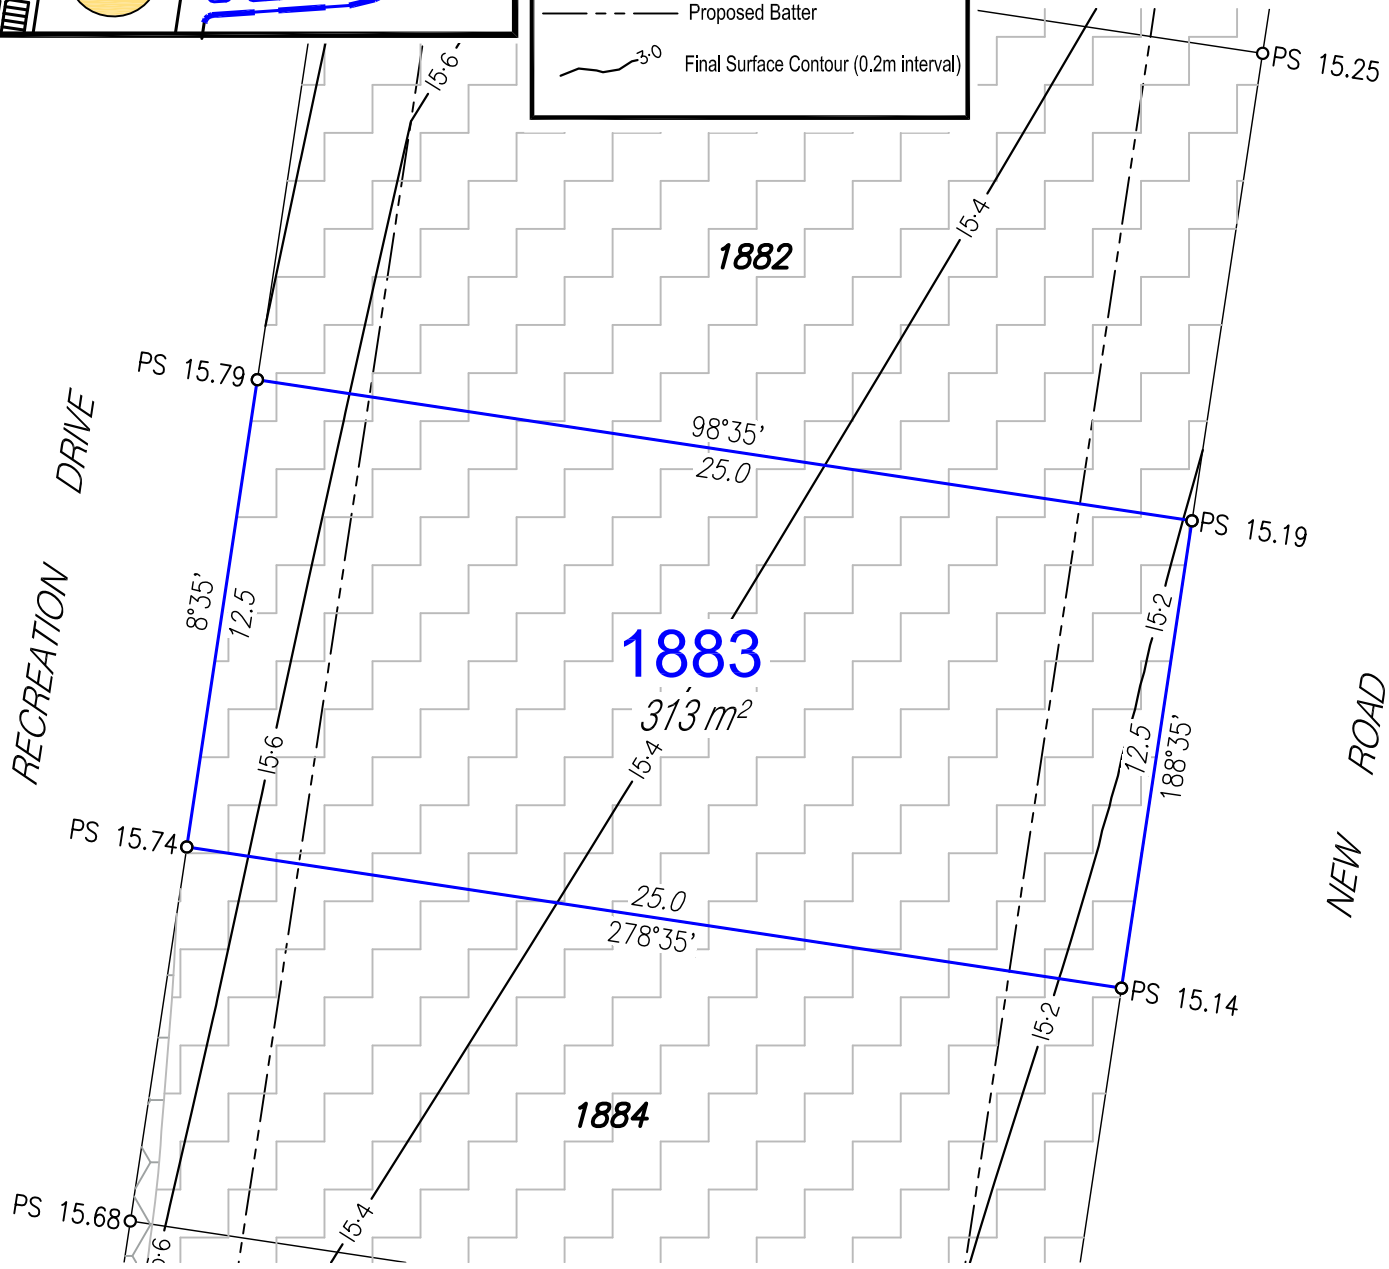

Disclosure Plan

For Proposed Lot 1883
Harmony - Release 17
Currently Described as Part of Lot 9016
on SP317080
Locality: Palmview
Local Gov: S.C.R.C.

(to be shown on SP322782)

RPS Australia East Pty Ltd
ACN 140 292 762
ABN 44 140 292 762

1 Innovation Parkway, Birtinya, Qld, 4575
PO BOX 6149, Meridan Plains, Qld, 4551

T 07 5436 7888
F 07 5493 6630
W rpsgroup.com

©COPYRIGHT PROTECTS THIS PLAN
Unauthorised reproduction or amendment not permitted. Please contact the author.

0 2 4 6 8 10
metres

SCALE 1:200 IS APPLICABLE ONLY TO THE ORIGINAL SHEET SIZE. (A4)

NORTH

Drawn: MDB	Date: 11/12/2020
Dwg No: 107461-117.dwg	
Cadastral Surveyor : (Authorised Delegate)	
Amended:	
Plan No: 107461-117 L1883	Rev :

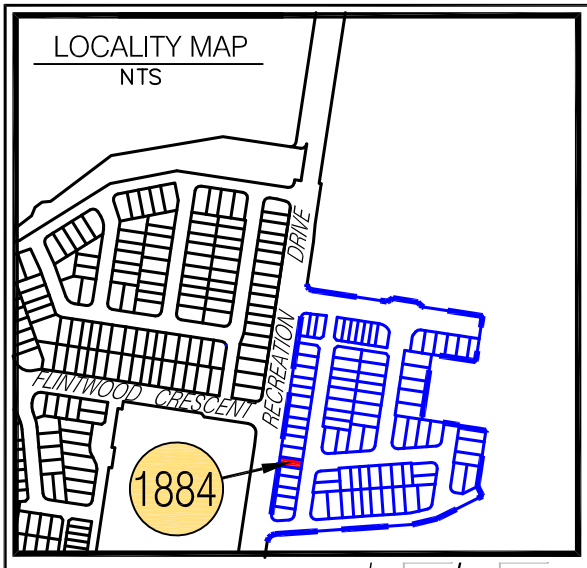

LEGEND

- Proposed Lot
- Proposed Easement
- Depth of Fill 0.0m-0.5m
- Depth of Fill 0.5m-1.0m
- Depth of Fill 1.0m-1.5m
- Depth of Fill 1.5m-2.0m
- Depth of Fill 2.0m-2.5m
- Depth of Fill 2.5m-3.0m
- Depth of Fill 3.0m-3.5m
- PS X·XX Proposed Surface Levels
- Proposed Batter
- 3·0 Final Surface Contour (0.2m interval)

NOTES:

- Areas and Dimensions are subject to survey plan registration.
- Proposed contours, Fill, Final surface level & Retaining Wall information is as specified on Preliminary Design information prepared by Calibre Consulting Engineers (File:Release 17 Design Tin.12daz) received on 9/12/2020.
- The compaction of the fill will be done in accordance with Australian Standard AS3798-2007 *Guidelines on earthworks for commercial and residential developments* to Level 1 inspection and testing and the frequency of field density testing will be in accordance with Table 8.1 of AS3798-2007.
- Levels shown are referenced to the Australian Height Datum (AHD).
- This plan was prepared to satisfy Section 11 of the Land Sales Act 1984.
- Builders should not build off the design levels shown; a site survey is required.
- These notes are an integral part of this plan.

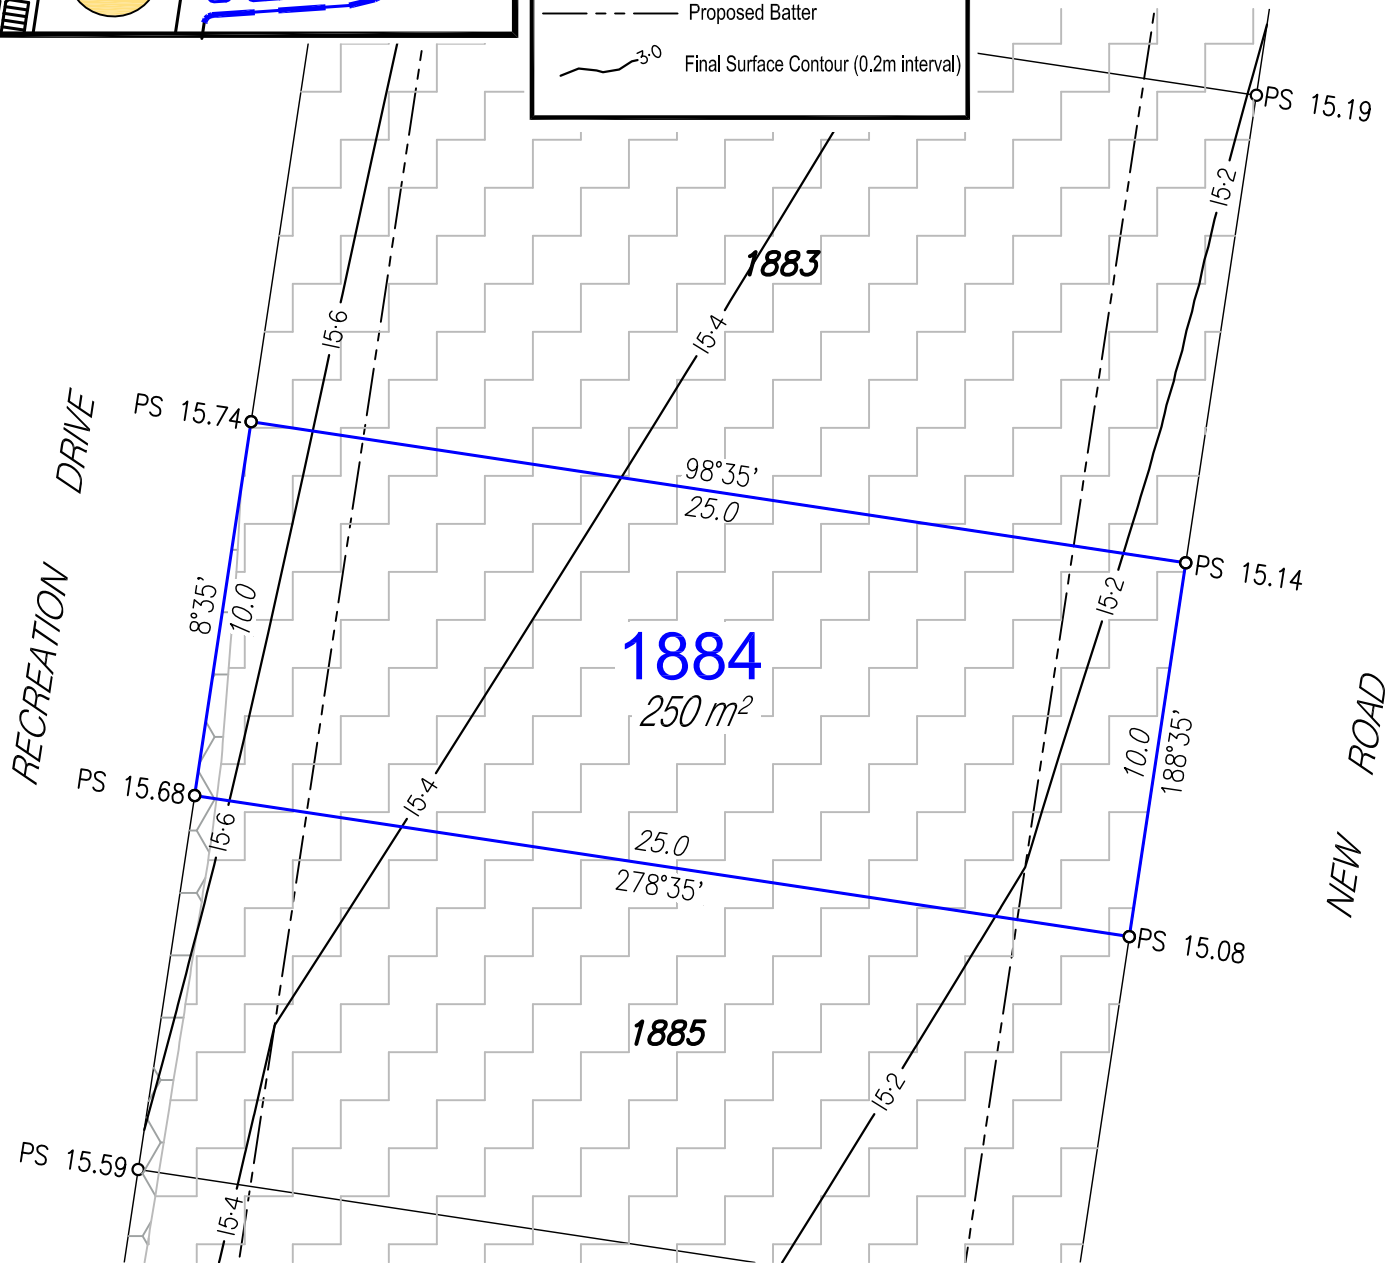

Disclosure Plan

For Proposed Lot 1884
Harmony - Release 17
Currently Described as Part of Lot 9016
on SP317080
Locality: Palmview
Local Gov: S.C.R.C.

(to be shown on SP322782)

RPS Australia East Pty Ltd
ACN 140 292 762
ABN 44 140 292 762

1 Innovation Parkway, Birtinya, Qld, 4575
PO BOX 6149, Meridan Plains, Qld, 4551

T 07 5436 7888
F 07 5493 6630
W rpsgroup.com

©COPYRIGHT PROTECTS THIS PLAN
Unauthorised reproduction or amendment not permitted. Please contact the author.

0 2 4 6 8 10
metres

SCALE 1:200 IS APPLICABLE ONLY TO THE ORIGINAL SHEET SIZE. (A4)

NORTH

Drawn: MDB	Date: 11/12/2020
Dwg No: 107461-117.dwg	
Cadastral Surveyor : (Authorised Delegate)	
Amended:	
Plan No: 107461-117 L1884	Rev :

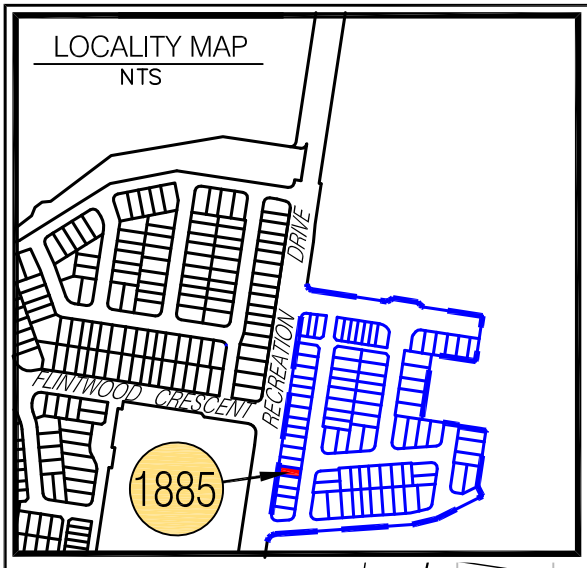

LEGEND

- Proposed Lot
- Proposed Easement
- Depth of Fill 0.0m-0.5m
- Depth of Fill 0.5m-1.0m
- Depth of Fill 1.0m-1.5m
- Depth of Fill 1.5m-2.0m
- Depth of Fill 2.0m-2.5m
- Depth of Fill 2.5m-3.0m
- Depth of Fill 3.0m-3.5m
- PS X·XX — Proposed Surface Levels
- Proposed Batter
- 3·0 — Final Surface Contour (0.2m interval)

NOTES:

- Areas and Dimensions are subject to survey plan registration.
- Proposed contours, Fill, Final surface level & Retaining Wall information is as specified on Preliminary Design information prepared by Calibre Consulting Engineers (File:Release 17 Design Tin.12daz) received on 9/12/2020.
- The compaction of the fill will be done in accordance with Australian Standard AS3798-2007 *Guidelines on earthworks for commercial and residential developments* to Level 1 inspection and testing and the frequency of field density testing will be in accordance with Table 8.1 of AS3798-2007.
- Levels shown are referenced to the Australian Height Datum (AHD).
- This plan was prepared to satisfy Section 11 of the Land Sales Act 1984.
- Builders should not build off the design levels shown; a site survey is required.
- These notes are an integral part of this plan.

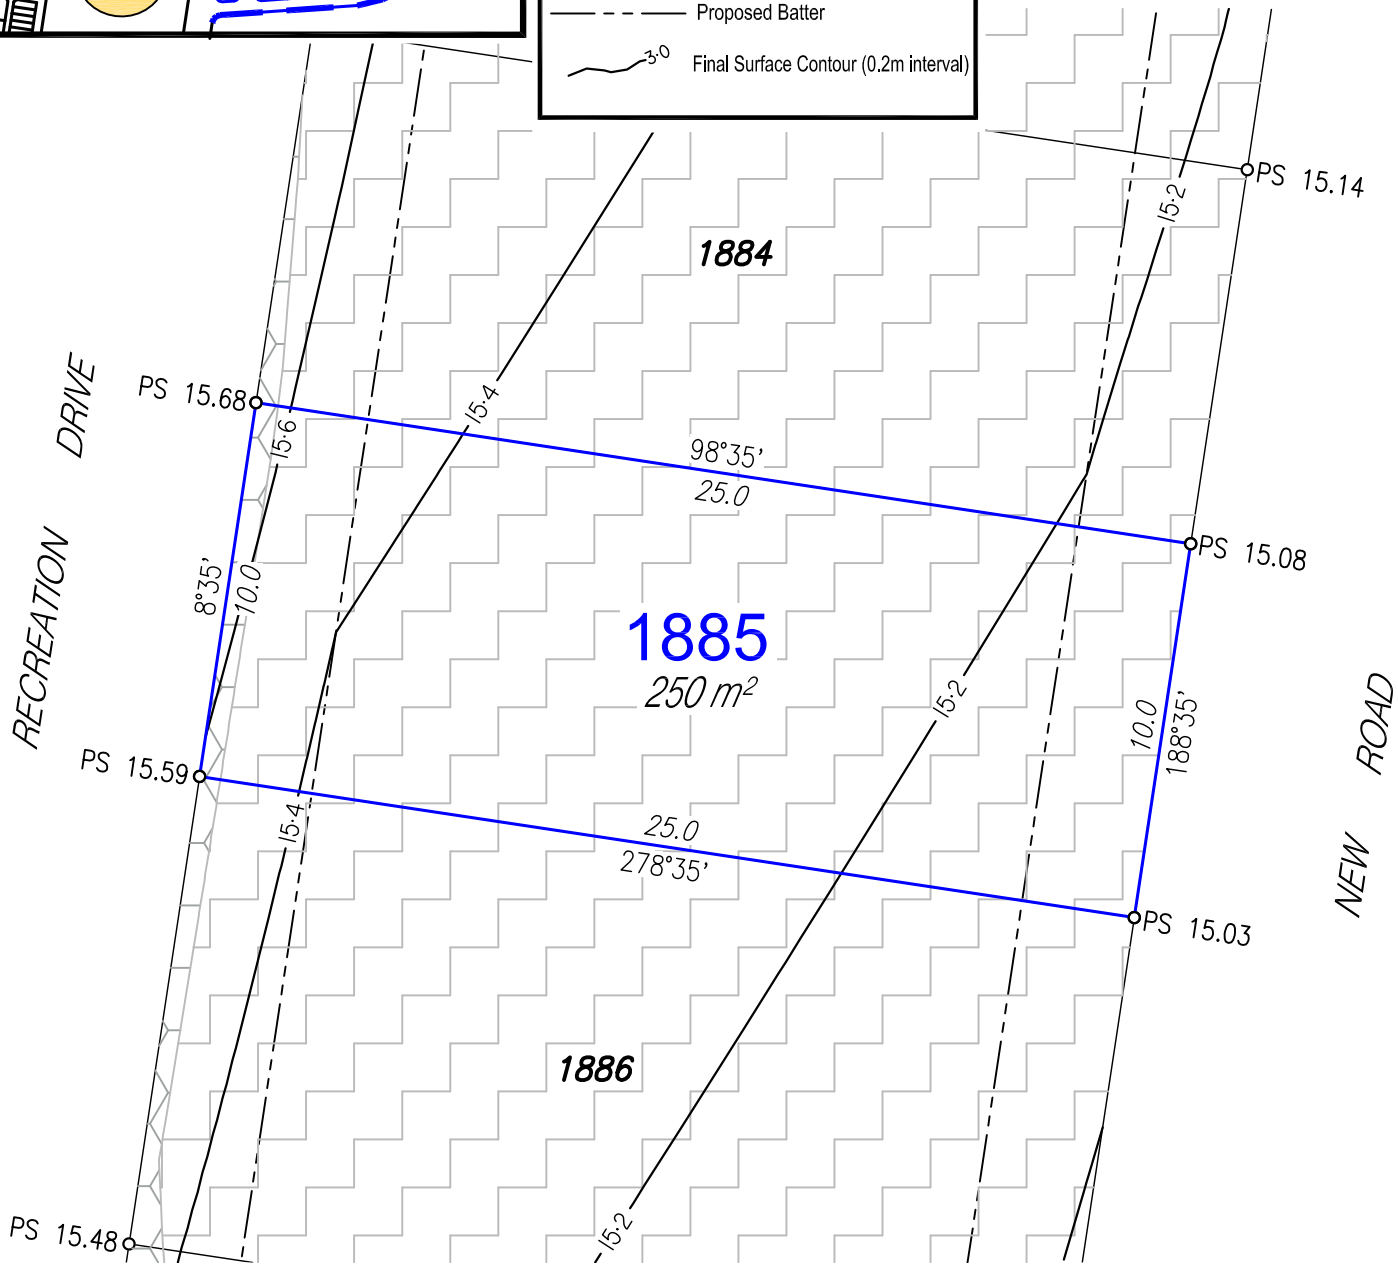

Disclosure Plan

For Proposed Lot 1885
Harmony - Release 17
Currently Described as Part of Lot 9016
on SP317080
Locality: Palmview
Local Gov: S.C.R.C.

(to be shown on SP322782)

RPS Australia East Pty Ltd
ACN 140 292 762
ABN 44 140 292 762

1 Innovation Parkway, Birtinya, Qld, 4575
PO BOX 6149, Meridan Plains, Qld, 4551

T 07 5436 7888
F 07 5493 6630
W rpsgroup.com

©COPYRIGHT PROTECTS THIS PLAN
Unauthorised reproduction or amendment not permitted. Please contact the author.

0 2 4 6 8 10
metres

SCALE 1:200 IS APPLICABLE ONLY TO THE ORIGINAL SHEET SIZE. (A4)

NORTH

Drawn: MDB	Date: 11/12/2020
Dwg No: 107461-117.dwg	
Cadastral Surveyor : (Authorised Delegate)	
Amended:	
Plan No: 107461-117 L1885	Rev :

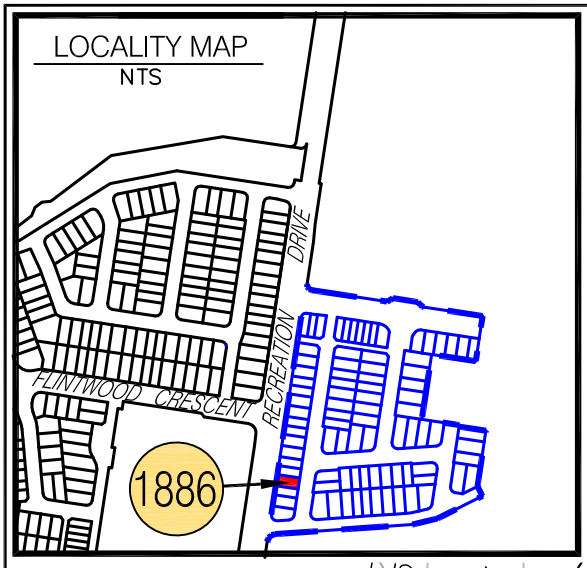

LEGEND

- Proposed Lot
- Proposed Easement
- Depth of Fill 0.0m-0.5m
- Depth of Fill 0.5m-1.0m
- Depth of Fill 1.0m-1.5m
- Depth of Fill 1.5m-2.0m
- Depth of Fill 2.0m-2.5m
- Depth of Fill 2.5m-3.0m
- Depth of Fill 3.0m-3.5m
- PS X·XX Proposed Surface Levels
- Proposed Batter
- 3·0 Final Surface Contour (0.2m interval)

NOTES:

- Areas and Dimensions are subject to survey plan registration.
- Proposed contours, Fill, Final surface level & Retaining Wall information is as specified on Preliminary Design information prepared by Calibre Consulting Engineers (File:Release 17 Design Tin.12daz) received on 9/12/2020.
- The compaction of the fill will be done in accordance with Australian Standard AS3798-2007 *Guidelines on earthworks for commercial and residential developments* to Level 1 inspection and testing and the frequency of field density testing will be in accordance with Table 8.1 of AS3798-2007.
- Levels shown are referenced to the Australian Height Datum (AHD).
- This plan was prepared to satisfy Section 11 of the Land Sales Act 1984.
- Builders should not build off the design levels shown; a site survey is required.
- These notes are an integral part of this plan.

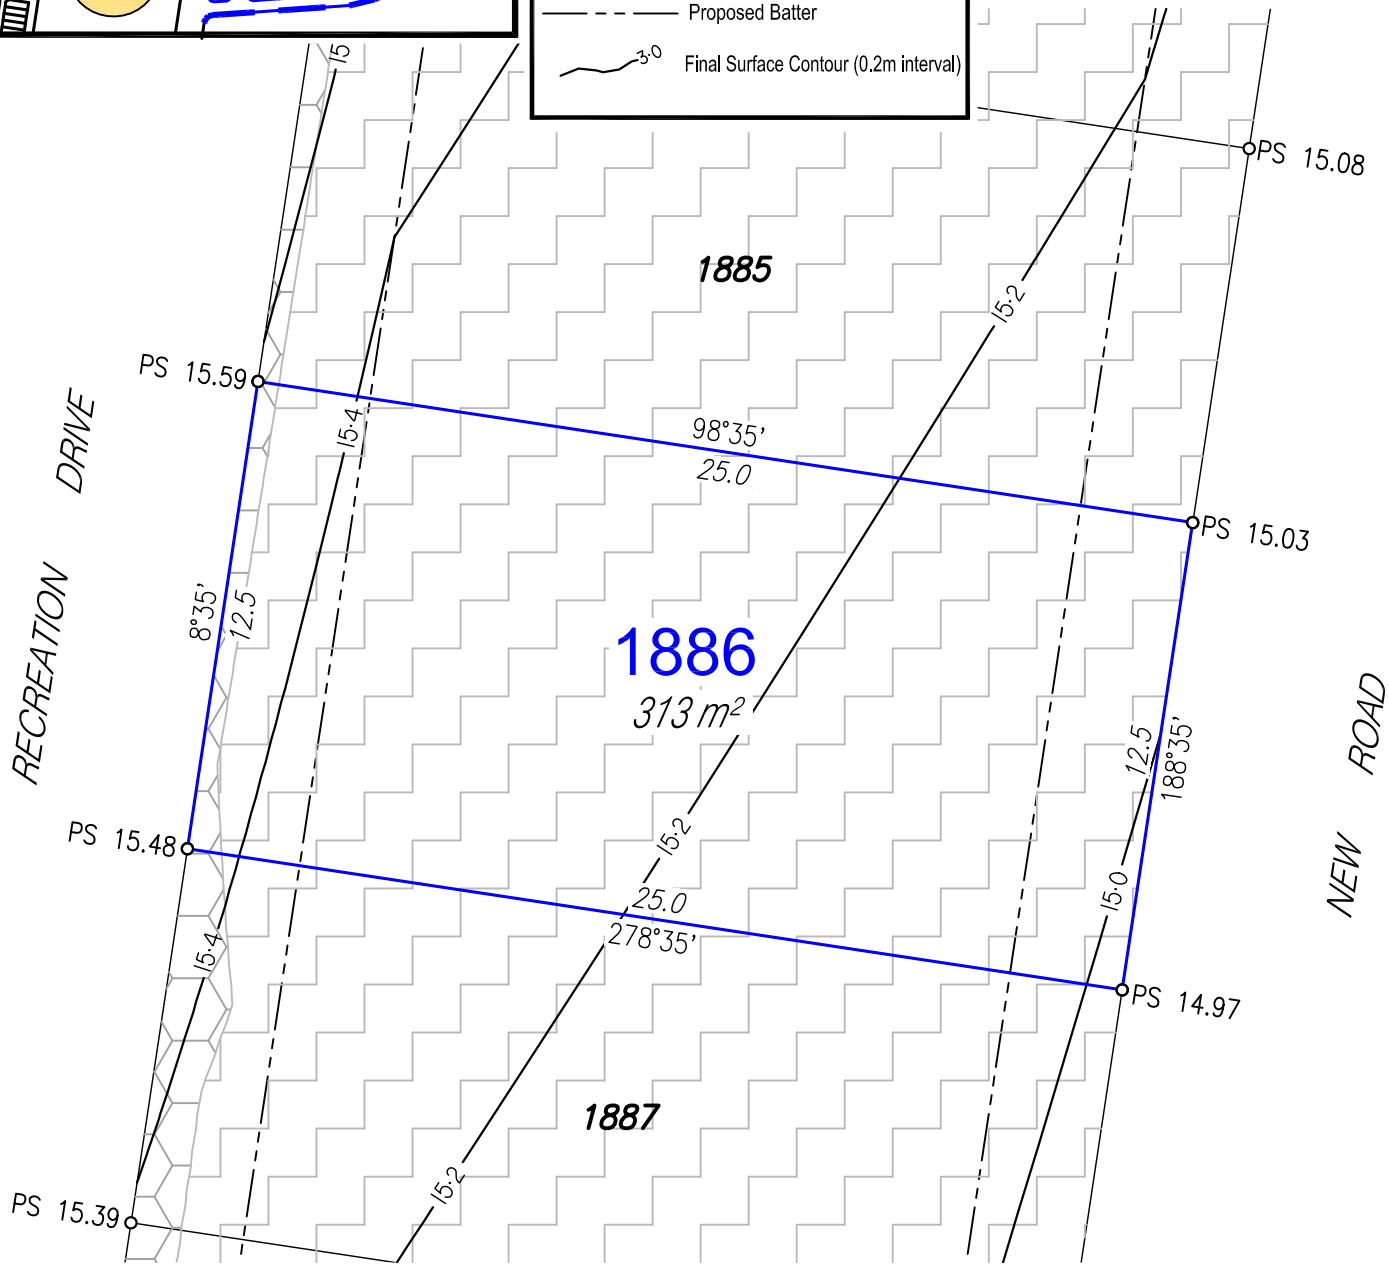

Disclosure Plan

For Proposed Lot 1886
Harmony - Release 17
Currently Described as Part of Lot 9016
on SP317080
Locality: Palmview
Local Gov: S.C.R.C.

(to be shown on SP322782)

RPS Australia East Pty Ltd
ACN 140 292 762
ABN 44 140 292 762

1 Innovation Parkway, Birtinya, Qld, 4575
PO BOX 6149, Meridan Plains, Qld, 4551

T 07 5436 7888
F 07 5493 6630
W rpsgroup.com

©COPYRIGHT PROTECTS THIS PLAN
Unauthorised reproduction or amendment not permitted. Please contact the author.

0 2 4 6 8 10
metres

SCALE 1:200 IS APPLICABLE ONLY TO THE ORIGINAL SHEET SIZE. (A4)

NORTH

Drawn: MDB	Date: 11/12/2020
Dwg No: 107461-117.dwg	
Cadastral Surveyor : (Authorised Delegate)	
Amended:	
Plan No: 107461-117 L1886	Rev :

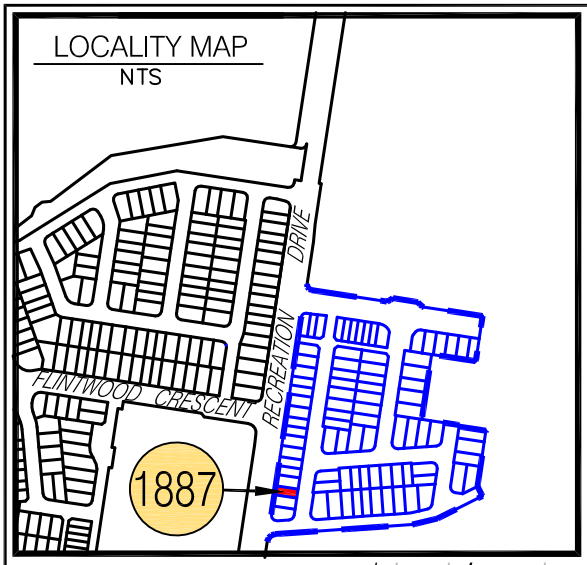

LEGEND

- Proposed Lot
- Proposed Easement
- Depth of Fill 0.0m-0.5m
- Depth of Fill 0.5m-1.0m
- Depth of Fill 1.0m-1.5m
- Depth of Fill 1.5m-2.0m
- Depth of Fill 2.0m-2.5m
- Depth of Fill 2.5m-3.0m
- Depth of Fill 3.0m-3.5m
- PS X·XX Proposed Surface Levels
- Proposed Batter
- 3·0 Final Surface Contour (0.2m interval)

NOTES:

- Areas and Dimensions are subject to survey plan registration.
- Proposed contours, Fill, Final surface level & Retaining Wall information is as specified on Preliminary Design information prepared by Calibre Consulting Engineers (File:Release 17 Design Tin.12daz) received on 9/12/2020.
- The compaction of the fill will be done in accordance with Australian Standard AS3798-2007 *Guidelines on earthworks for commercial and residential developments* to Level 1 inspection and testing and the frequency of field density testing will be in accordance with Table 8.1 of AS3798-2007.
- Levels shown are referenced to the Australian Height Datum (AHD).
- This plan was prepared to satisfy Section 11 of the Land Sales Act 1984.
- Builders should not build off the design levels shown; a site survey is required.
- These notes are an integral part of this plan.

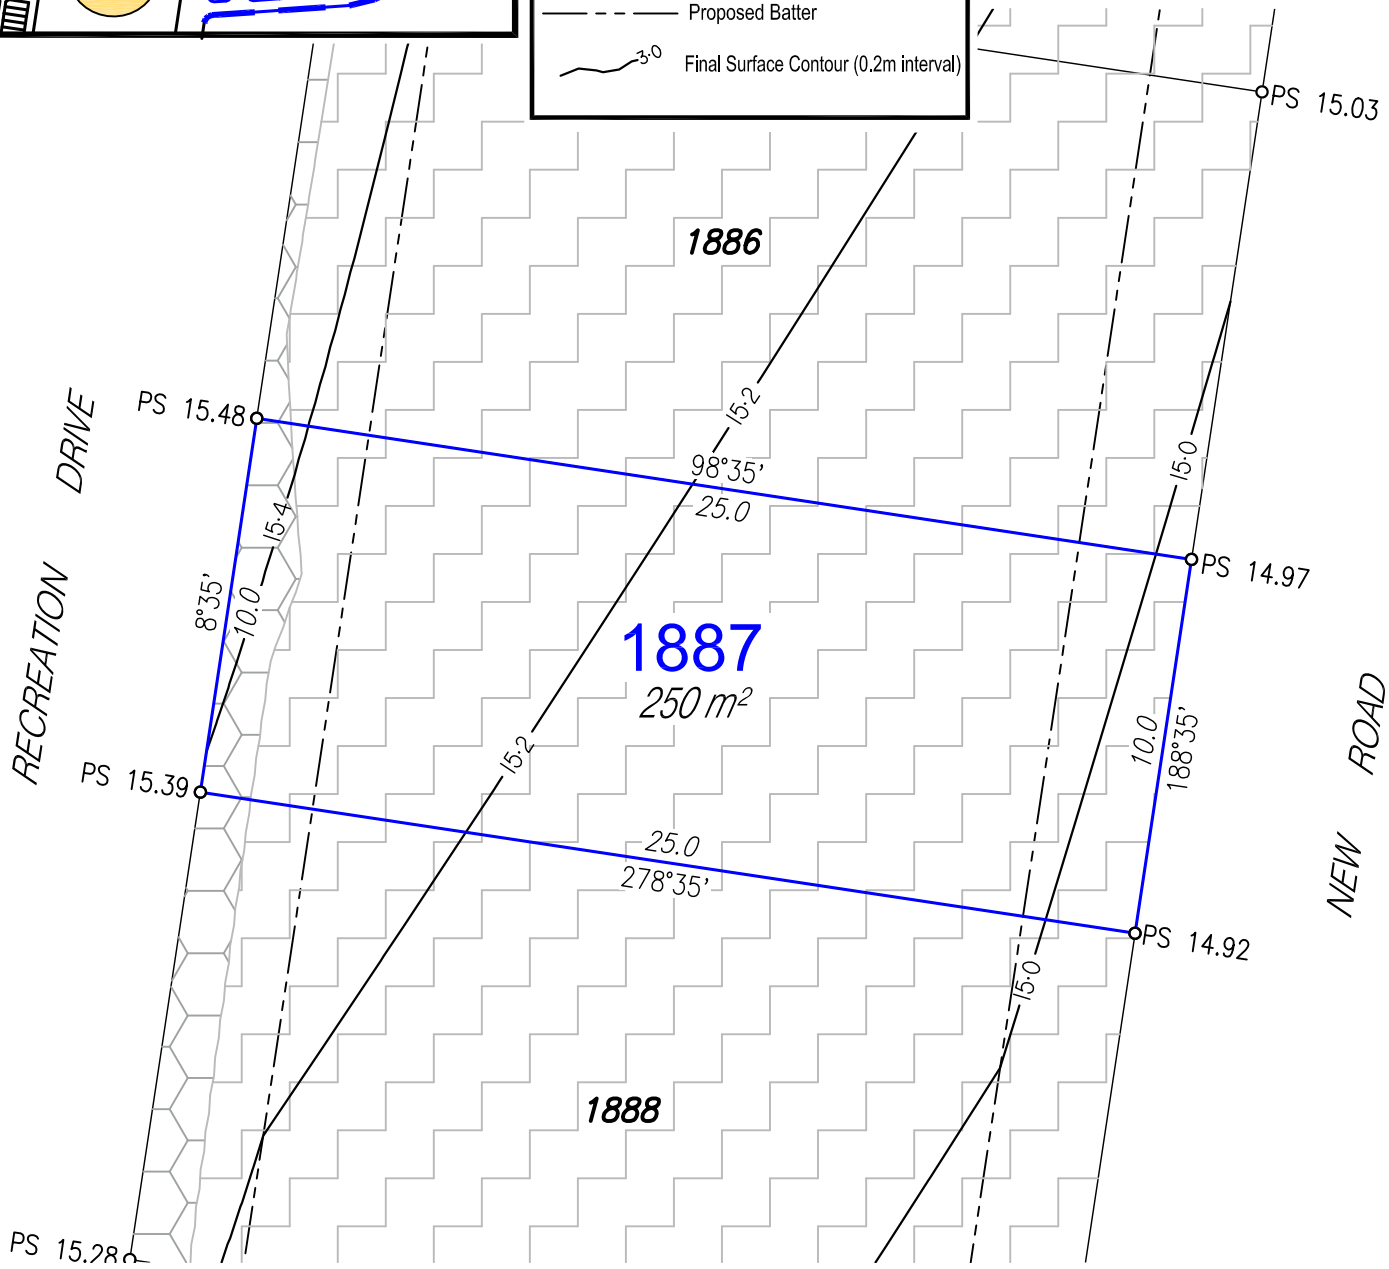

Disclosure Plan

For Proposed Lot 1887
Harmony - Release 17
Currently Described as Part of Lot 9016
on SP317080
Locality: Palmview
Local Gov: S.C.R.C.

(to be shown on SP322782)

©COPYRIGHT PROTECTS THIS PLAN
Unauthorised reproduction or amendment not permitted. Please contact the author.

RPS Australia East Pty Ltd
ACN 140 292 762
ABN 44 140 292 762

1 Innovation Parkway, Birtinya, Qld, 4575
PO BOX 6149, Meridan Plains, Qld, 4551

T 07 5436 7888
F 07 5493 6630
W rpsgroup.com

0 2 4 6 8 10
metres

SCALE 1:200 IS APPLICABLE ONLY TO THE ORIGINAL SHEET SIZE. (A4)

NORTH

Drawn: MDB	Date: 11/12/2020
Dwg No: 107461-117.dwg	
Cadastral Surveyor : (Authorised Delegate)	
Amended:	
Plan No: 107461-117 L1887	Rev :

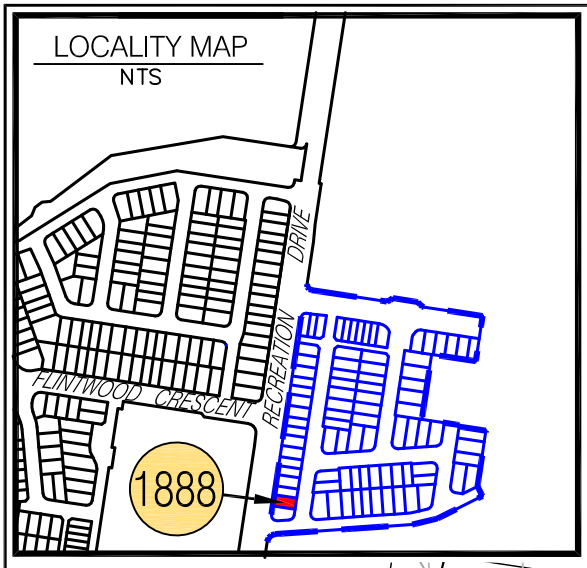

LEGEND

- Proposed Lot
- Proposed Easement
- Depth of Fill 0.0m-0.5m
- Depth of Fill 0.5m-1.0m
- Depth of Fill 1.0m-1.5m
- Depth of Fill 1.5m-2.0m
- Depth of Fill 2.0m-2.5m
- Depth of Fill 2.5m-3.0m
- Depth of Fill 3.0m-3.5m
- PS X·XX Proposed Surface Levels
- Proposed Batter
- 3·0 Final Surface Contour (0.2m interval)

NOTES:

- Areas and Dimensions are subject to survey plan registration.
- Proposed contours, Fill, Final surface level & Retaining Wall information is as specified on Preliminary Design information prepared by Calibre Consulting Engineers (File:Release 17 Design Tin.12daz) received on 9/12/2020.
- The compaction of the fill will be done in accordance with Australian Standard AS3798-2007 *Guidelines on earthworks for commercial and residential developments* to Level 1 inspection and testing and the frequency of field density testing will be in accordance with Table 8.1 of AS3798-2007.
- Levels shown are referenced to the Australian Height Datum (AHD).
- This plan was prepared to satisfy Section 11 of the Land Sales Act 1984.
- Builders should not build off the design levels shown; a site survey is required.
- These notes are an integral part of this plan.

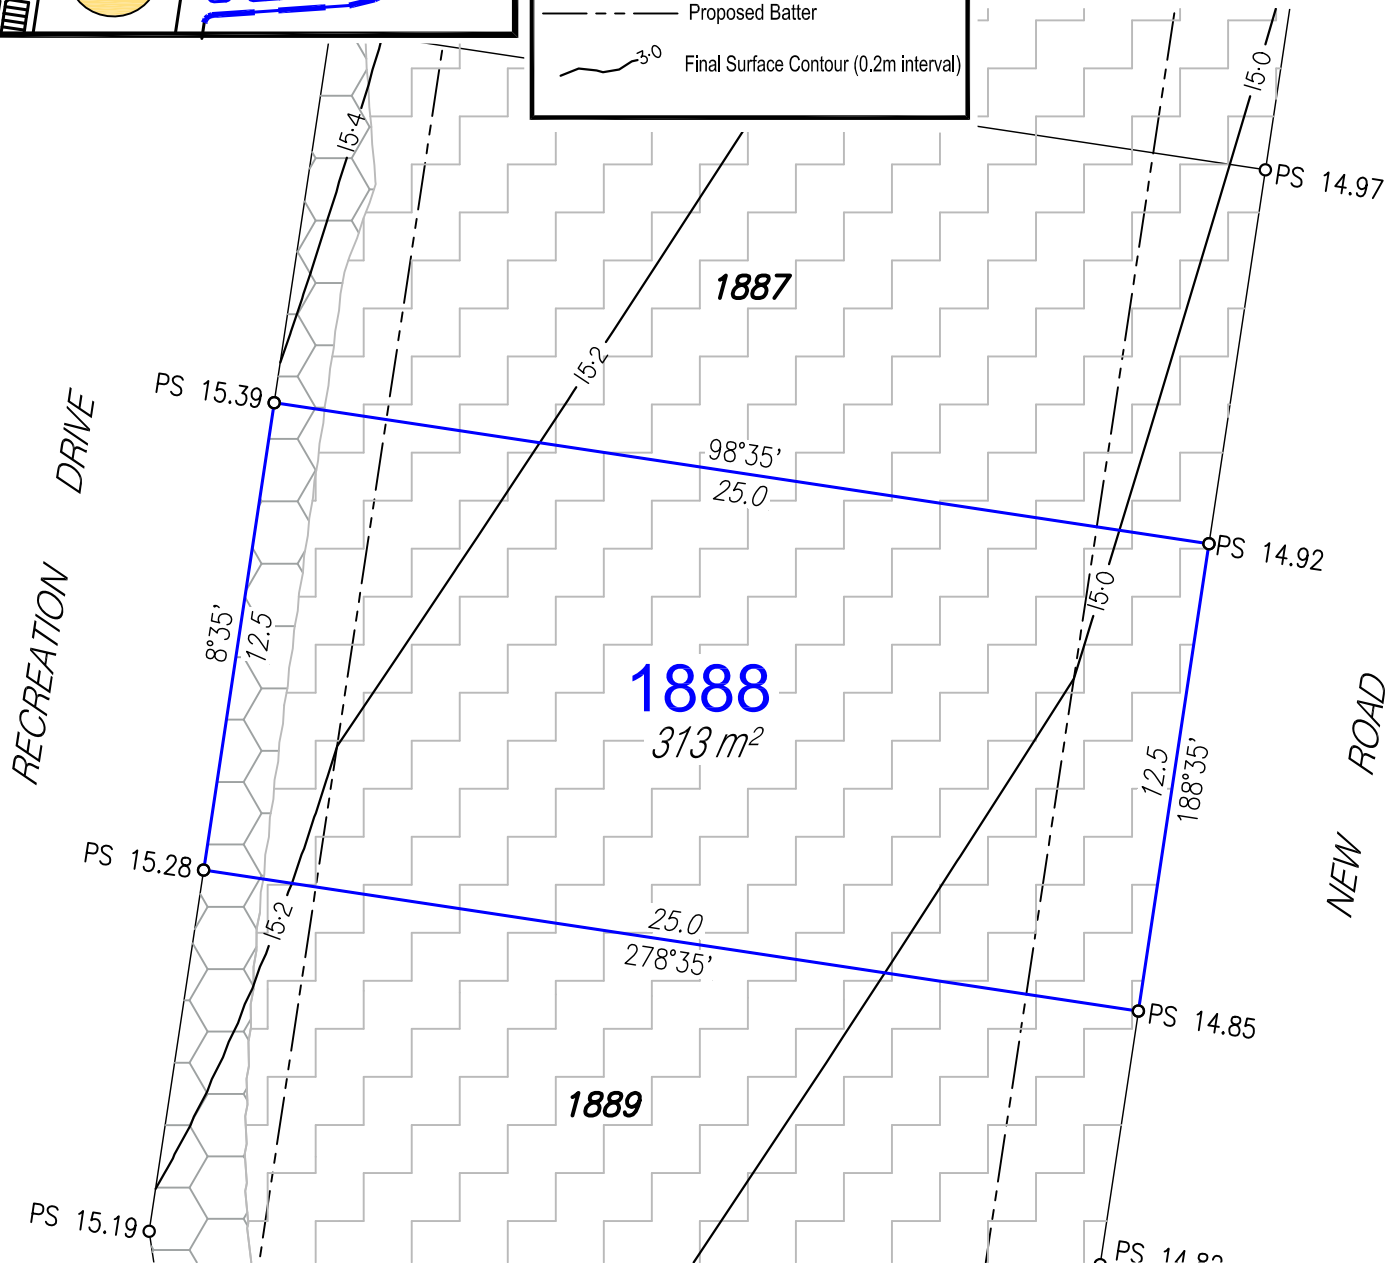

Disclosure Plan

For Proposed Lot 1888
Harmony - Release 17
Currently Described as Part of Lot 9016
on SP317080
Locality: Palmview
Local Gov: S.C.R.C.

(to be shown on SP322782)

RPS Australia East Pty Ltd
ACN 140 292 762
ABN 44 140 292 762

1 Innovation Parkway, Birtinya, Qld, 4575
PO BOX 6149, Meridan Plains, Qld, 4551

T 07 5436 7888
F 07 5493 6630
W rpsgroup.com

©COPYRIGHT PROTECTS THIS PLAN
Unauthorised reproduction or amendment not permitted. Please contact the author.

0 2 4 6 8 10
metres

SCALE 1:200 IS APPLICABLE ONLY TO THE ORIGINAL SHEET SIZE. (A4)

NORTH

Drawn: MDB	Date: 11/12/2020
Dwg No: 107461-117.dwg	
Cadastral Surveyor : (Authorised Delegate)	
Amended:	
Plan No: 107461-117 L1888	Rev :

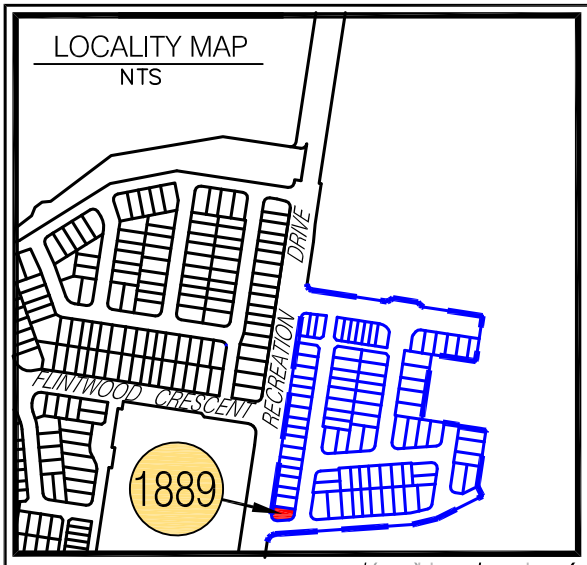

LEGEND

- Proposed Lot
- Proposed Easement
- Depth of Fill 0.0m-0.5m
- Depth of Fill 0.5m-1.0m
- Depth of Fill 1.0m-1.5m
- Depth of Fill 1.5m-2.0m
- Depth of Fill 2.0m-2.5m
- Depth of Fill 2.5m-3.0m
- Depth of Fill 3.0m-3.5m
- PS X·XX Proposed Surface Levels
- Proposed Batter
- 3·0 Final Surface Contour (0.2m interval)

NOTES:

- Areas and Dimensions are subject to survey plan registration.
- Proposed contours, Fill, Final surface level & Retaining Wall information is as specified on Preliminary Design information prepared by Calibre Consulting Engineers (File:Release 17 Design Tin.12daz) received on 9/12/2020.
- The compaction of the fill will be done in accordance with Australian Standard AS3798-2007 *Guidelines on earthworks for commercial and residential developments* to Level 1 inspection and testing and the frequency of field density testing will be in accordance with Table 8.1 of AS3798-2007.
- Levels shown are referenced to the Australian Height Datum (AHD).
- This plan was prepared to satisfy Section 11 of the Land Sales Act 1984.
- Builders should not build off the design levels shown; a site survey is required.
- These notes are an integral part of this plan.

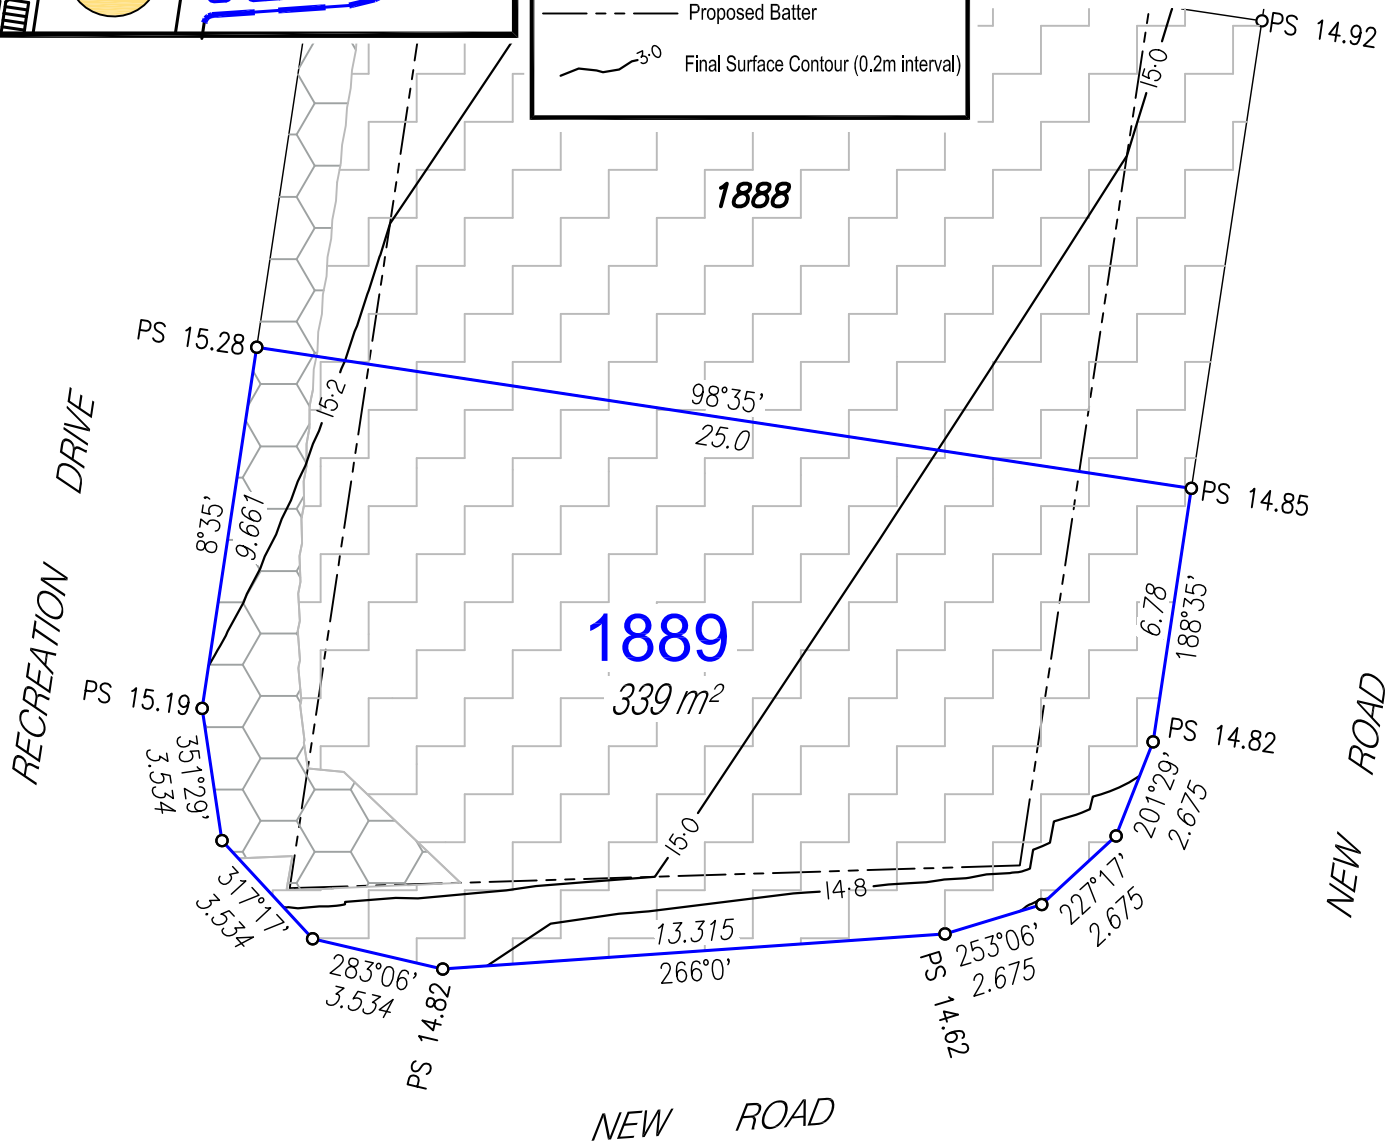

Disclosure Plan

For Proposed Lot 1889
Harmony - Release 17
Currently Described as Part of Lot 9016
on SP317080
Locality: Palmview
Local Gov: S.C.R.C.

(to be shown on SP322782)

RPS Australia East Pty Ltd
ACN 140 292 762
ABN 44 140 292 762

1 Innovation Parkway, Birtinya, Qld, 4575
PO BOX 6149, Meridan Plains, Qld, 4551

T 07 5436 7888
F 07 5493 6630
W rpsgroup.com

©COPYRIGHT PROTECTS THIS PLAN
Unauthorised reproduction or amendment not permitted. Please contact the author.

0 2 4 6 8 10
metres

SCALE 1:200 IS APPLICABLE ONLY TO THE ORIGINAL SHEET SIZE. (A4)

NORTH

Drawn: MDB	Date: 11/12/2020
Dwg No: 107461-117.dwg	
Cadastral Surveyor : (Authorised Delegate)	
Amended:	
Plan No: 107461-117 L1889	Rev :